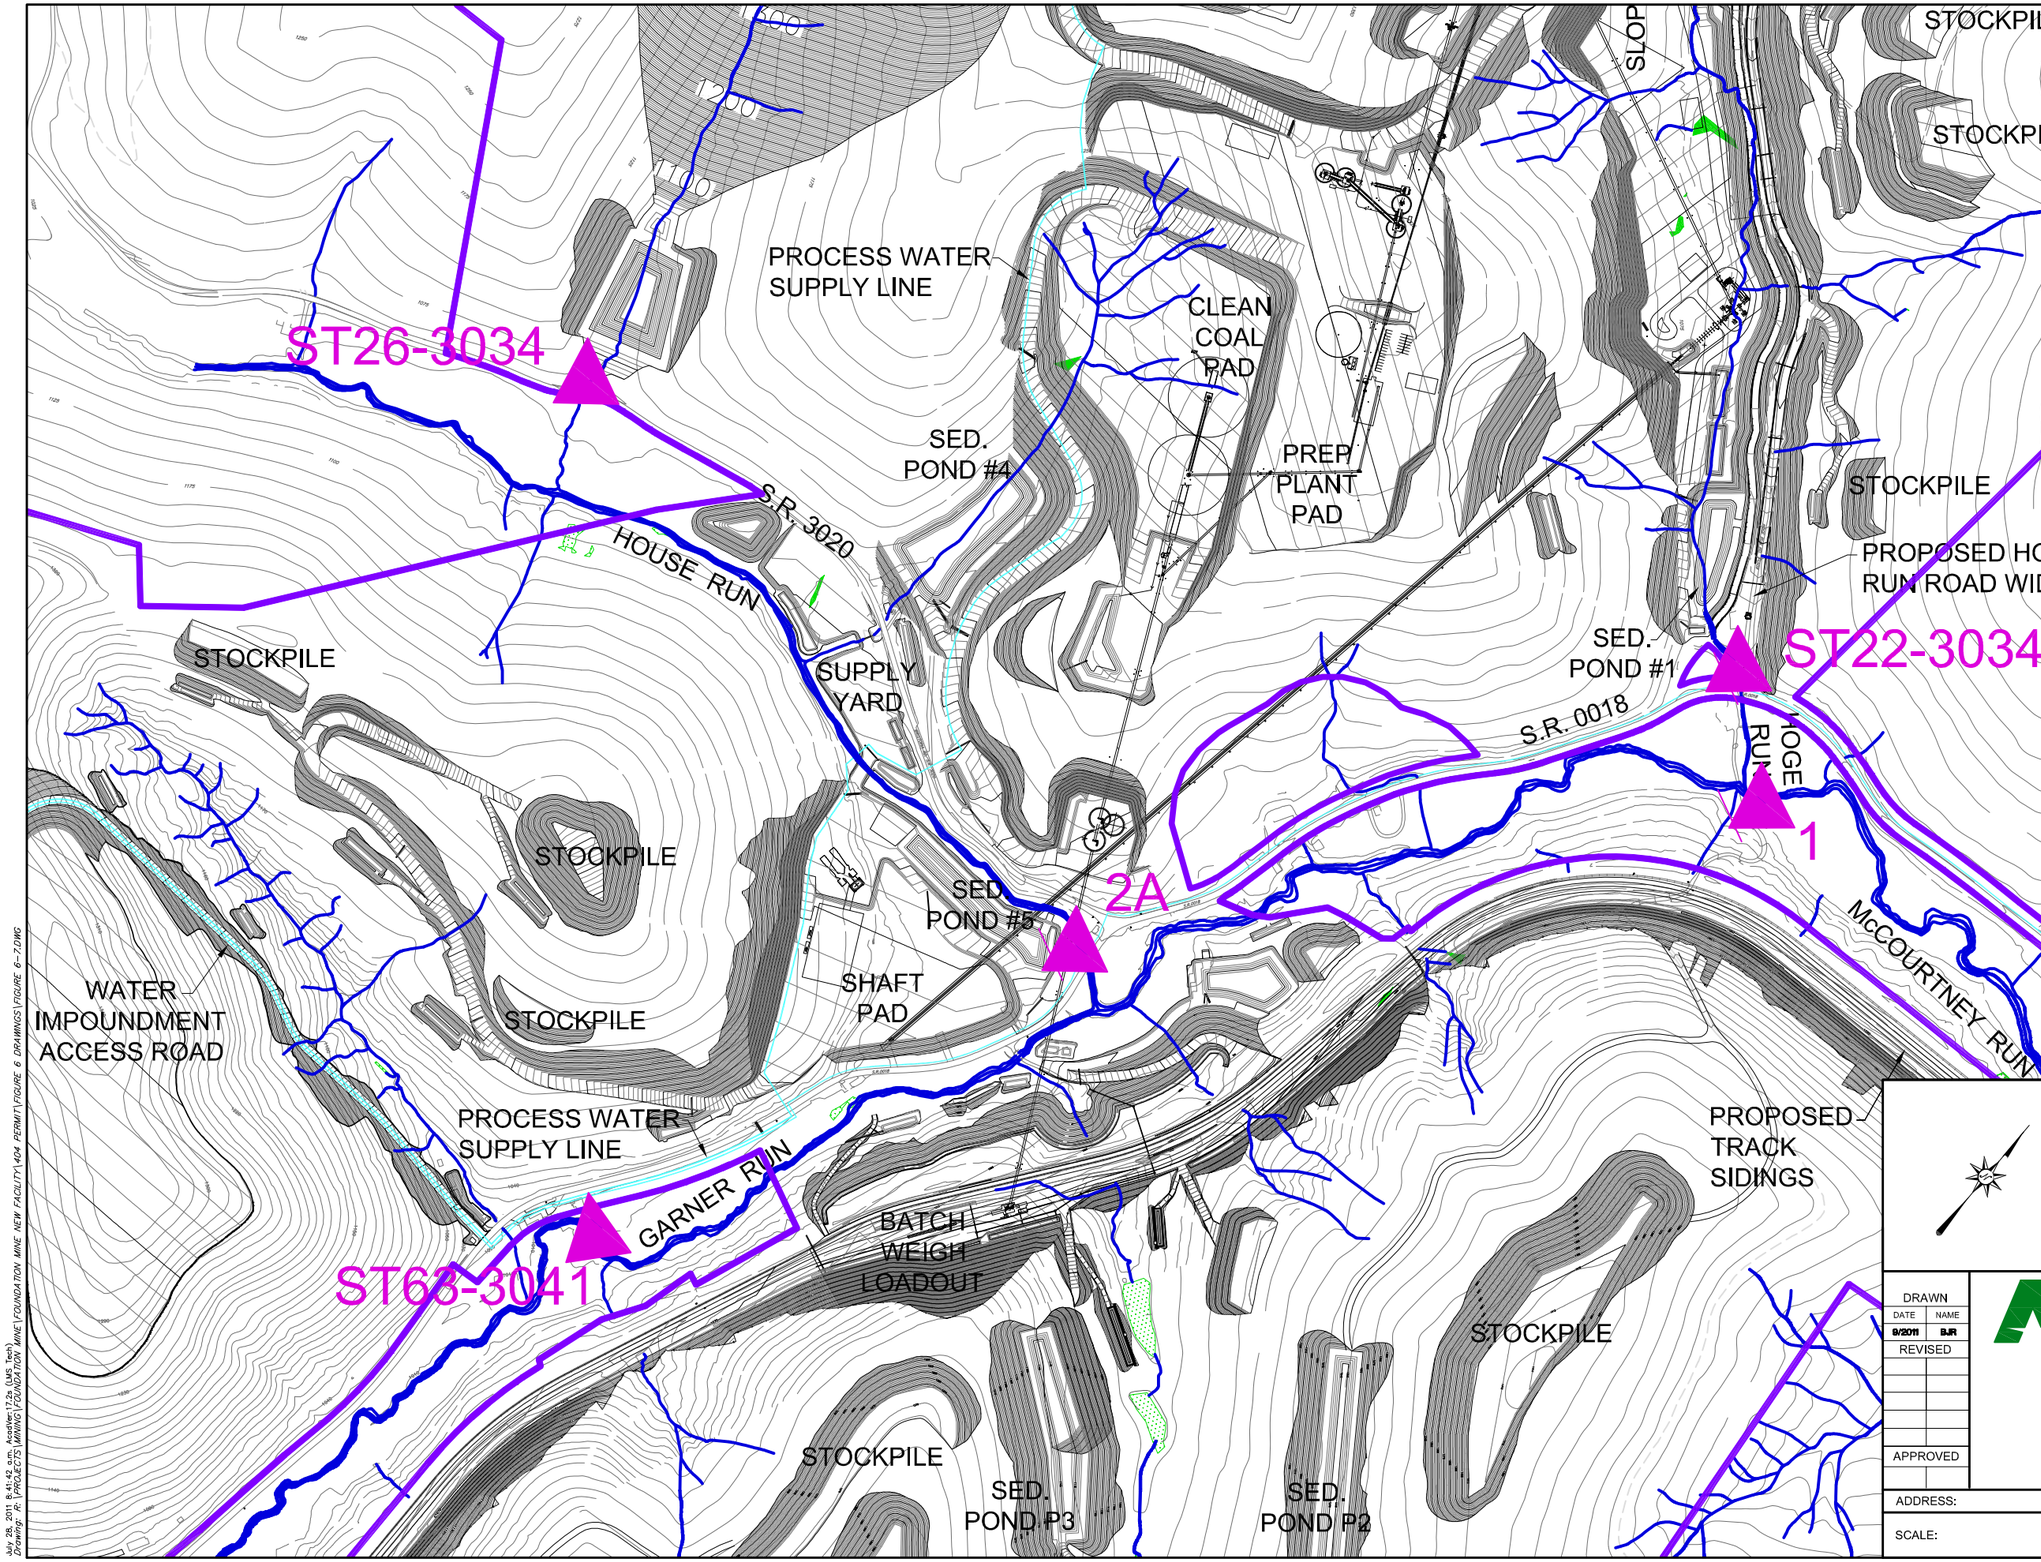

LEGEND

- PROPOSED PROJECT BOUNDARY
- EXISTING PROPERTY LINE
- TOWNSHIP DIVISION LINE
- EXISTING STREAM – NOT CLASSIFIED
- INVENTORIED STREAM – EPHEMERAL
- INVENTORIED STREAM – INTERMITTENT
- INVENTORIED STREAM – PERENNIAL
- EXISTING WETLANDS
- EXISTING WETLANDS IMPACTED
- 1068 EXISTING CONTOUR (2' INTERVAL)
- 1240 EXISTING CONTOUR (5' INTERVAL)
- G EXISTING GAS LINE
- T EXISTING TELEPHONE LINE
- P EXISTING PROPANE LINE
- E EXISTING ELECTRIC LINE & POLE
- R/W EXISTING RIGHT-OF-WAY
- EXISTING POWER POLE
- 1240 PROPOSED CONTOUR
- PROPOSED WATER SUPPLY PIPELINE
- STREAM MONITORING POINT

PREPARED BY:

Baker

Michael Baker Jr., Inc.
A Unit of Michael Baker Corporation
4301 Dutch Ridge Rd.
Beaver, Pennsylvania 15009

DRAWN	
DATE	NAME
9/2011	BJR
REVISED	
APPROVED	

FOUNDATION MINING, LLC

FIGURE 6-7
FOUNDATION MINE 404
PROJECT AREA
SURFACE WATER QAULITY/CHEMISTRY

FOUNDATION MINE - 404 APPLICATION
CENTER & JACKSON TOWNSHIPS
GREENE COUNTY, PENNSYLVANIA

ADDRESS: 158 PORTAL ROAD, P.O. BOX 1020, WAYNESBURG, 15370

SCALE: 500 0 500 SCALE IN FEET

ft DATUM: NAD 27 PA-SOUTH

DRAWING NO: 1 OF 1

July 28, 2011 8:41:42 a.m. AcadVer:17.2s (LMS Tech)
Drawing: R:\PROJECTS\MINING\FOUNDATION MINE\FOUNDATION MINE NEW FACILITY\404 PERMIT\FIGURE 6 DRAWINGS\FIGURE 6-7.DWG