LOWELLVILLE - WASHINGTON ST. BRIDGE
CELRP 12.9

BRIDGE IS SKEWED

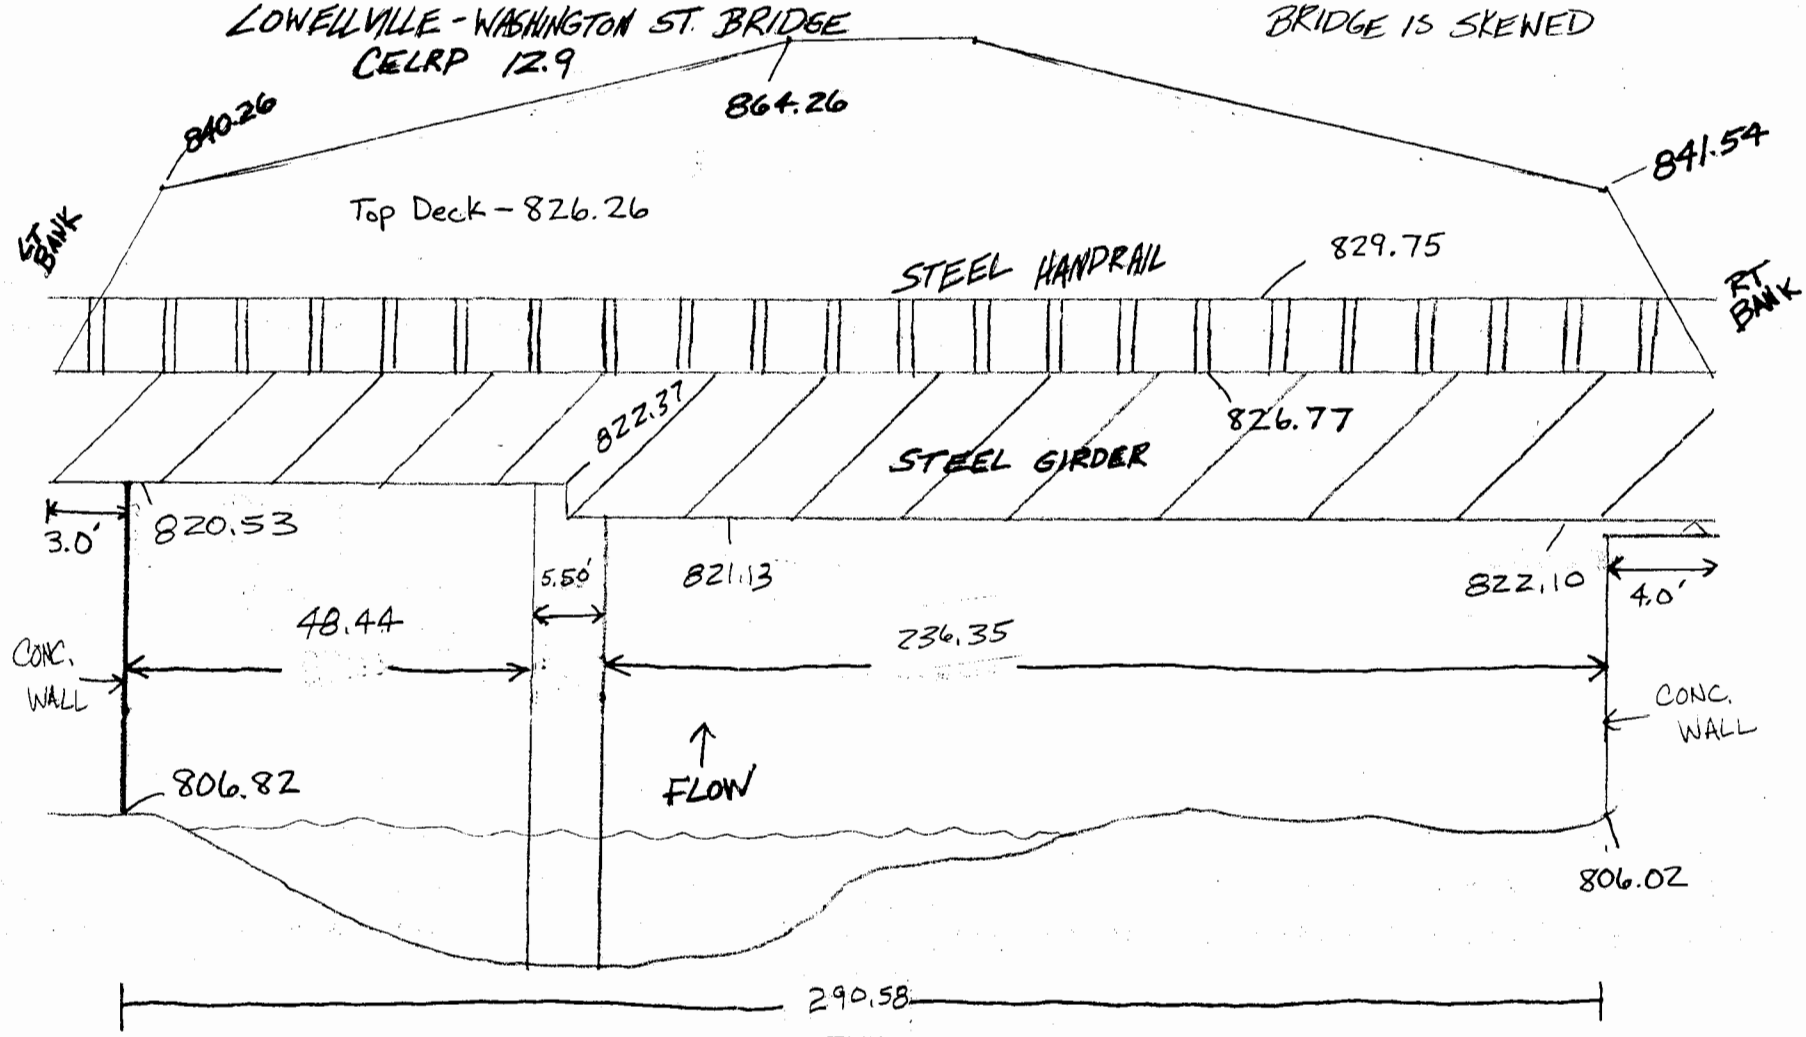

PIER OVERVIEW

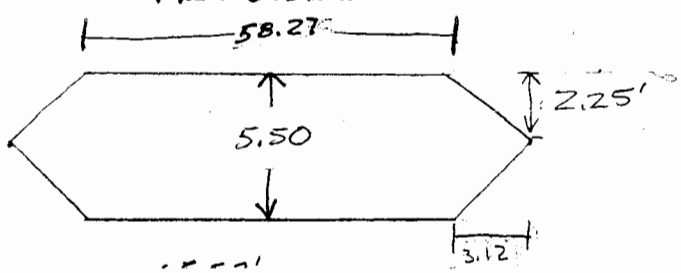

Bridge Width - 46.0'

PROJECT
SUBJECT
SHEET ___ OF ___
DATE
JOB NO.
BY