RR BRIDGE @ CELRP 19.3

BRIDGE WIDTH: 35.20' OVERALL LENGTH = 433.03

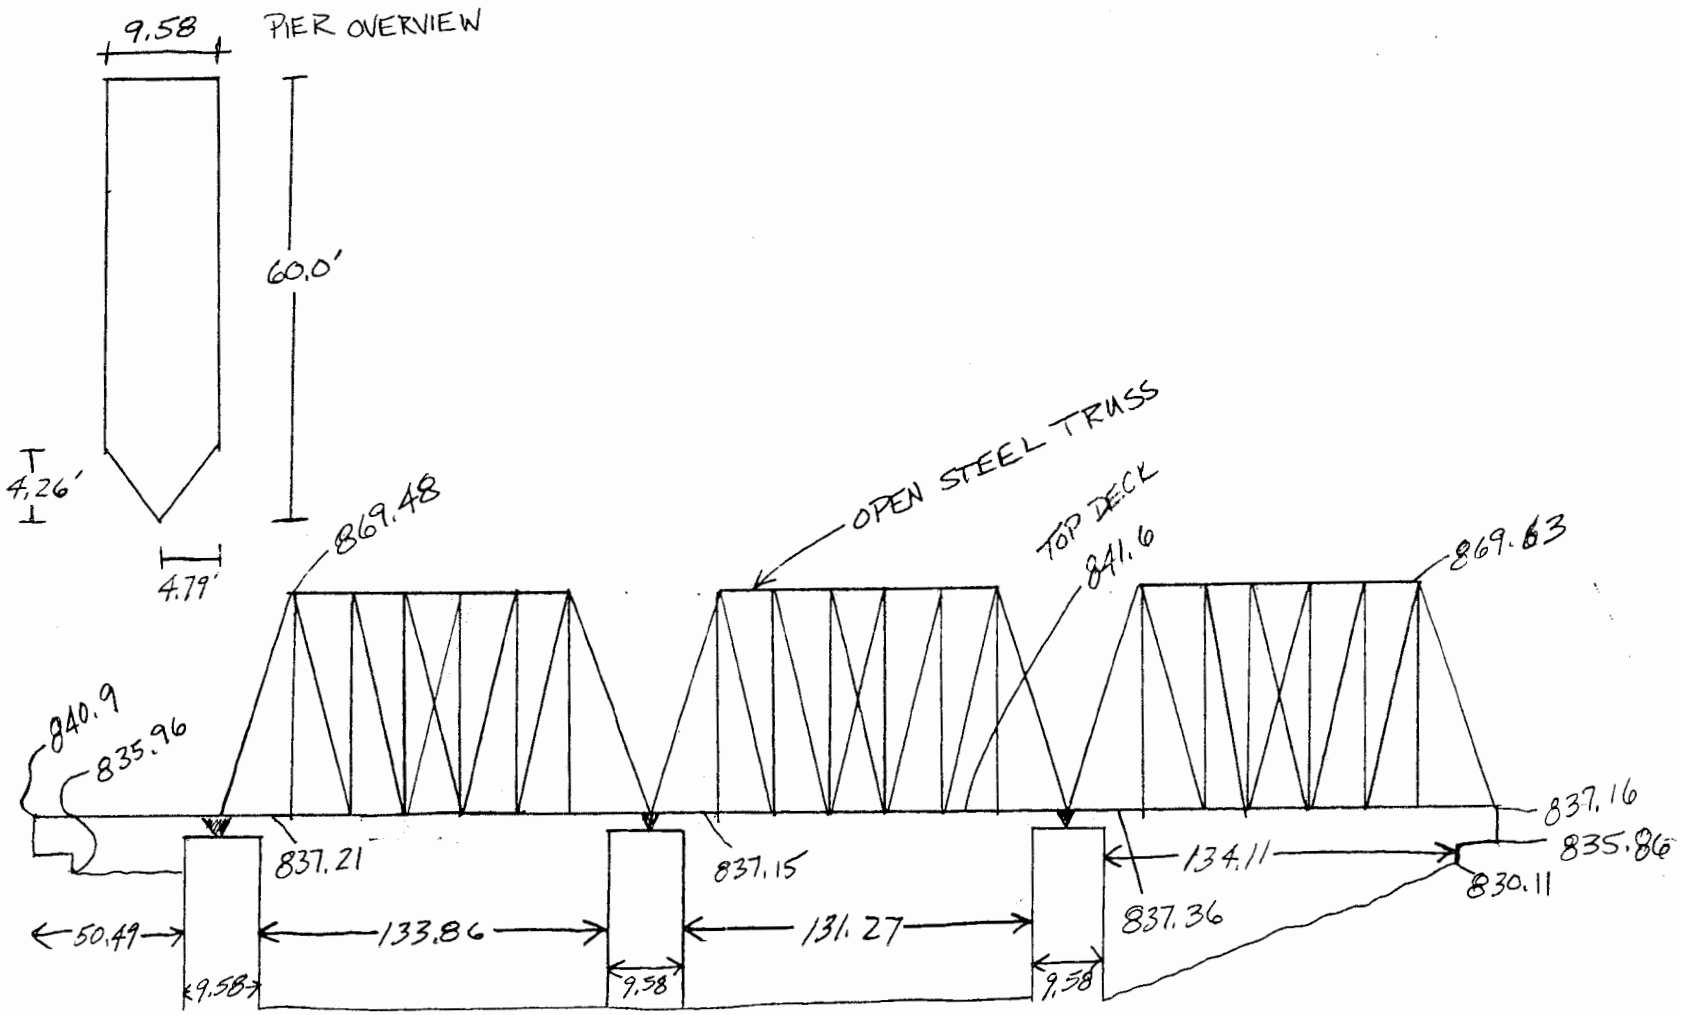

PROJECT ____ SHEET ____ OF ____

SUBJECT ____ DATE ____

JOB NO. ____

BY ____