HWY BRIDGE RM 19.8
BRIDGE WIDTH = 90.1'
BRIDGE ABOVE 500 YR FLOOD PLAIN

LEFT BANK CONC. PIER

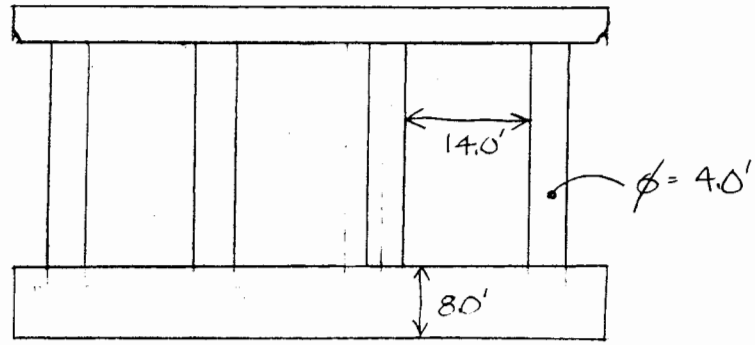

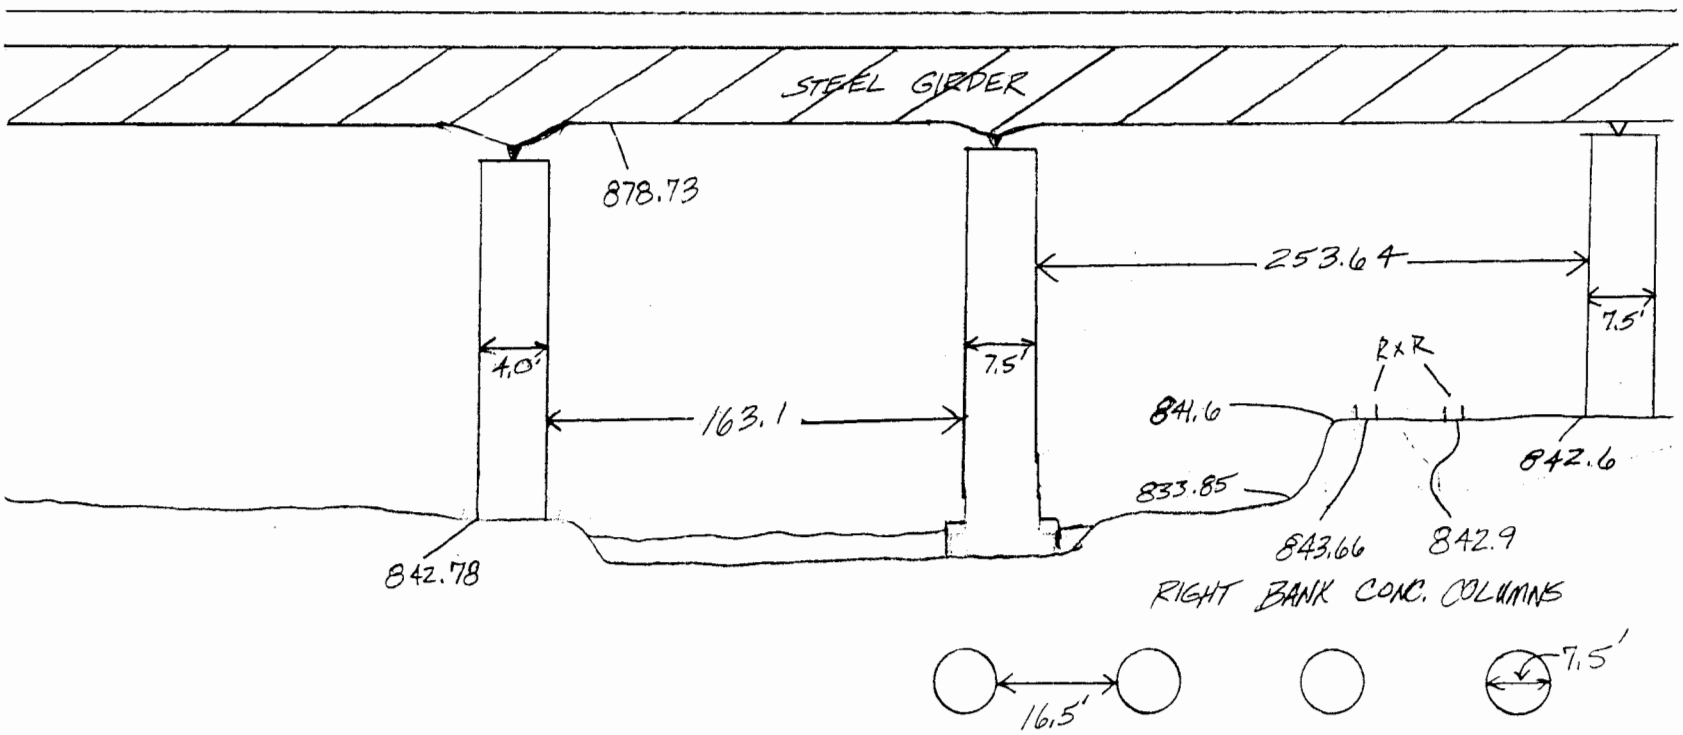

PROJECT
SUBJECT
SHEET ___ OF ___
DATE
JOB NO.
BY