SOUTH AVE BRIDGE 20.2
BRIDGE WIDTH = 64.2
BRIDGE ABOVE 500 YR FLOOD PLANE

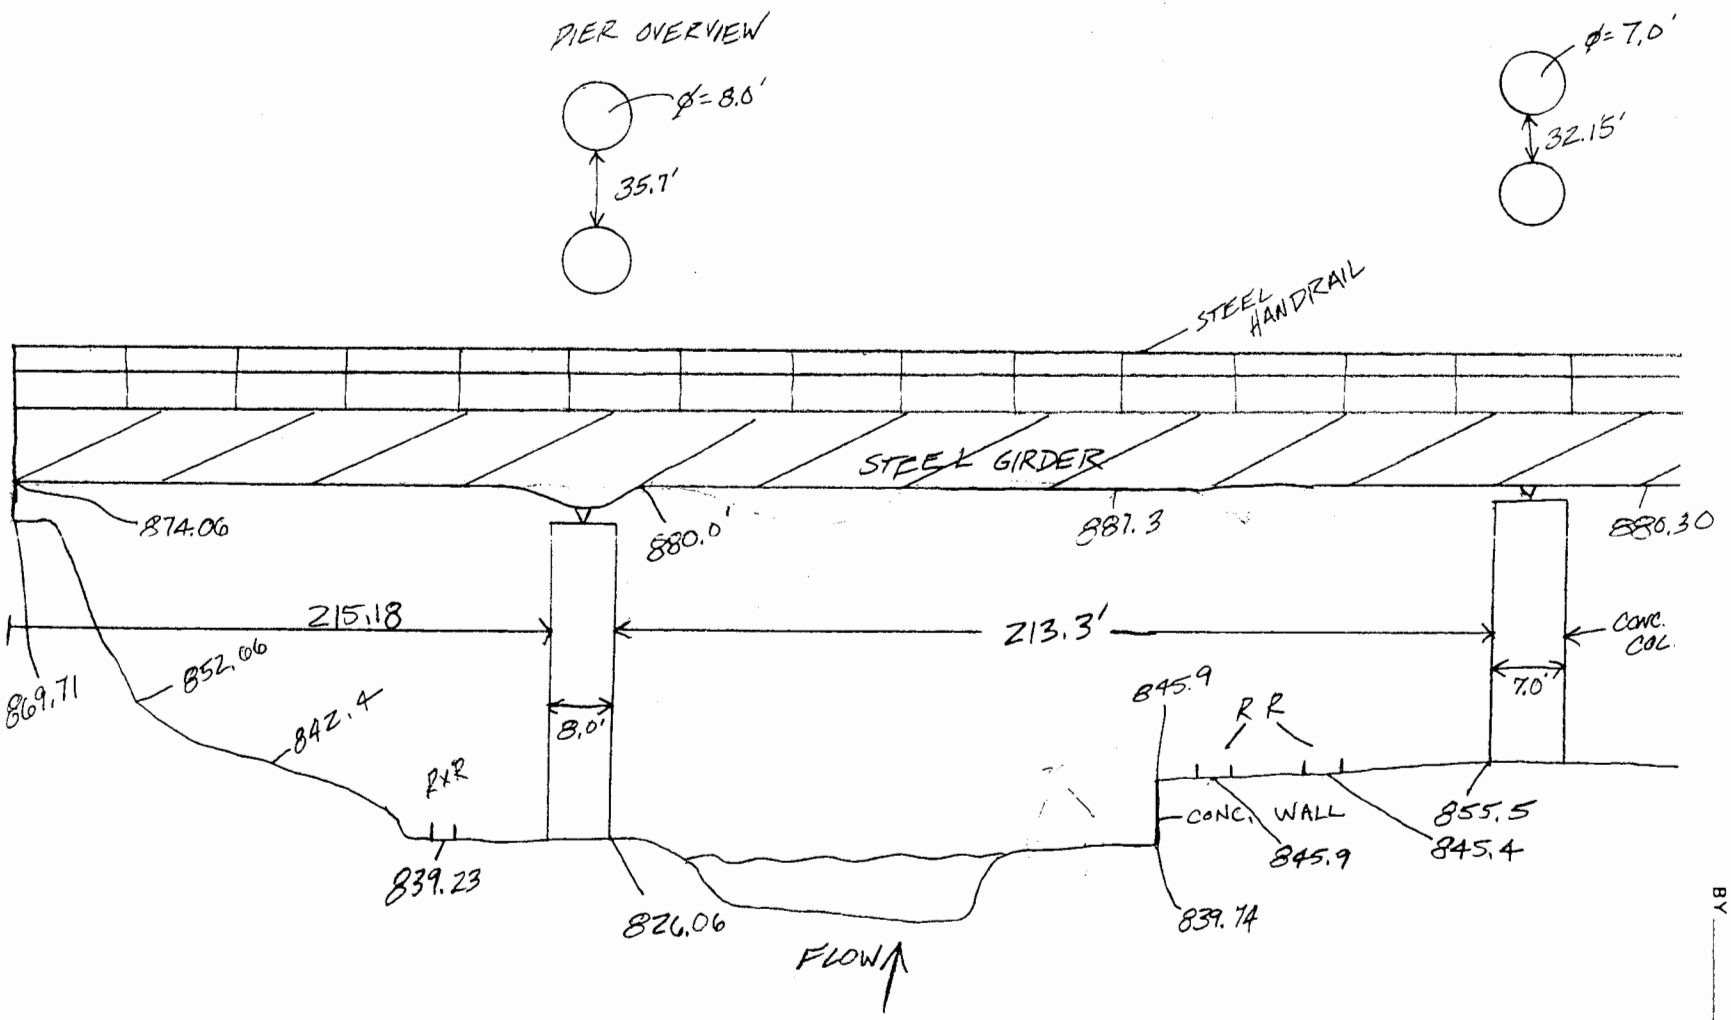

PROJECT
SHEET ___ OF ___
SUBJECT
DATE
JOB NO.
BY