MARSHALL ST. aka SPRING COMMON RM: 21.00
(TO BE DESTROYED)

BRIDGE WIDTH: 64.0'

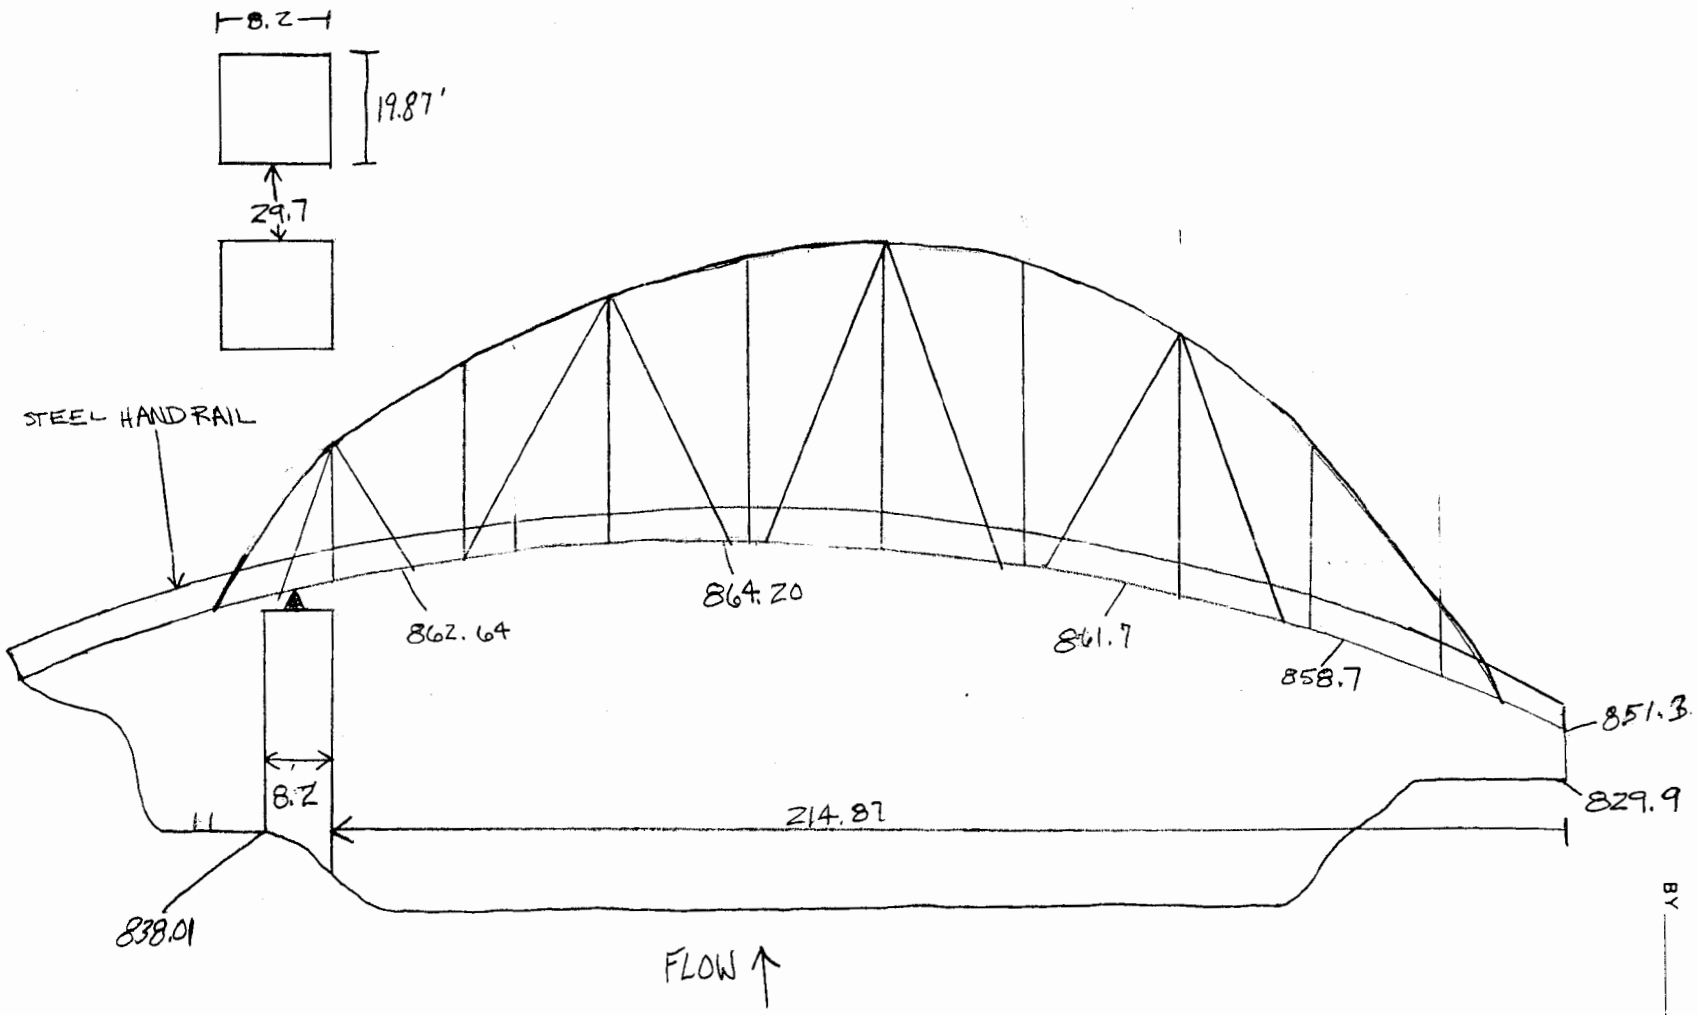

PROJECT _____ SHEET ____ OF ____

SUBJECT _____ DATE _____

JOB NO. _____

BY _____