WEST AVE aka N. WEST ST. BRIDGE
MILE 21.6

BRIDGE WIDTH: 21.2

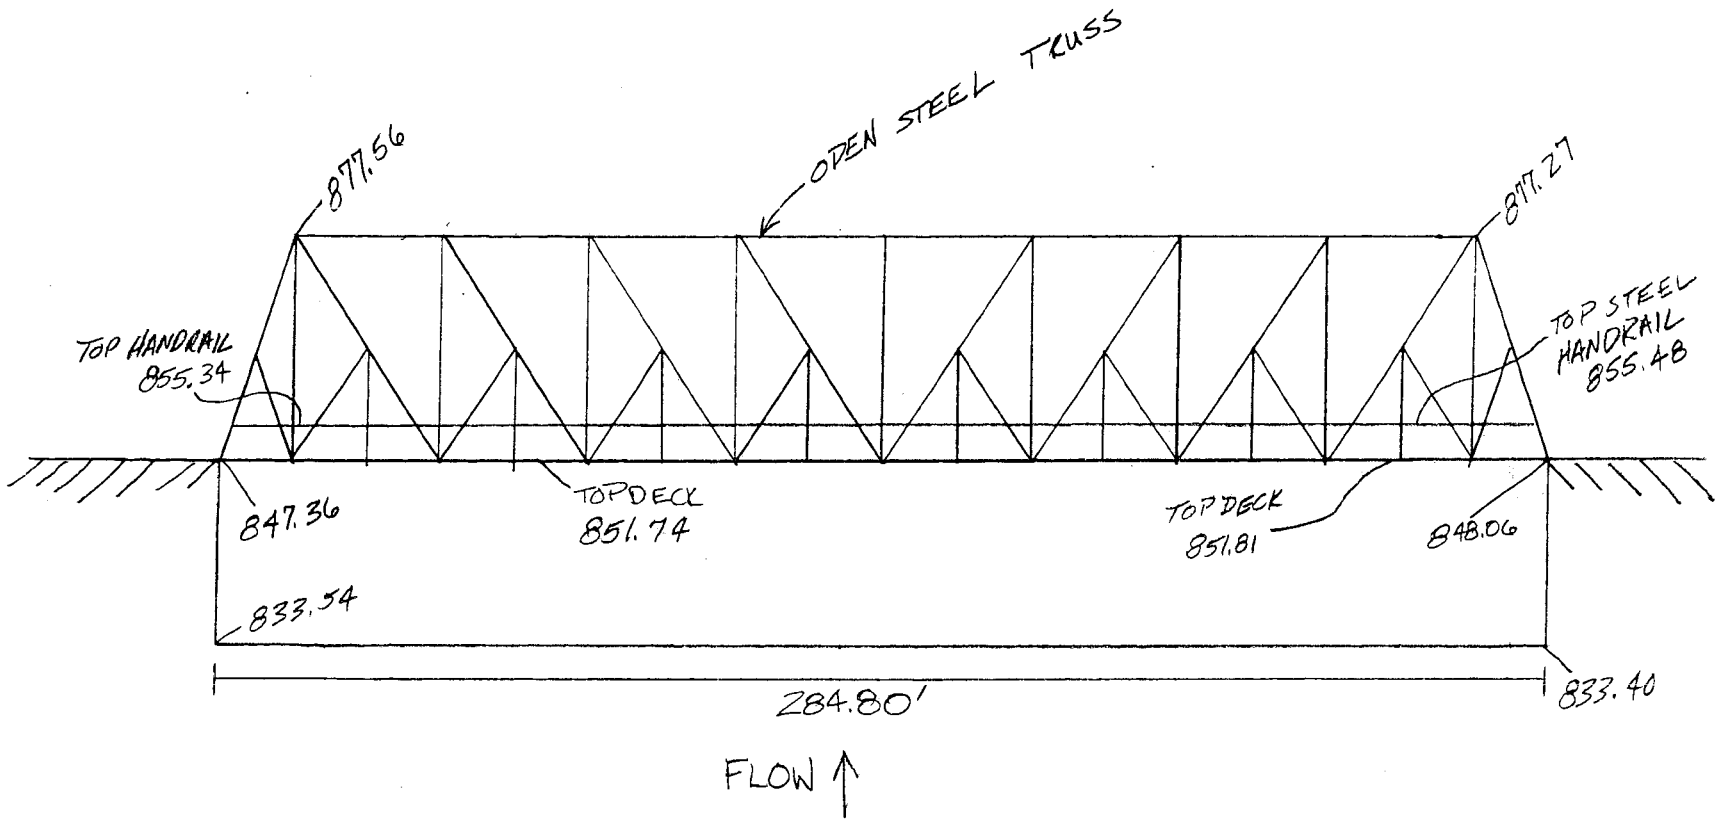

PROJECT _____ SHEET ____ OF ____

SUBJECT _____ DATE _____ JOB NO _____ BY _____