1 of 5

ABANDONED RR BRIDGE 21.7
BRIDGE SKENED
OVERALL LENGTH = 1936.16'

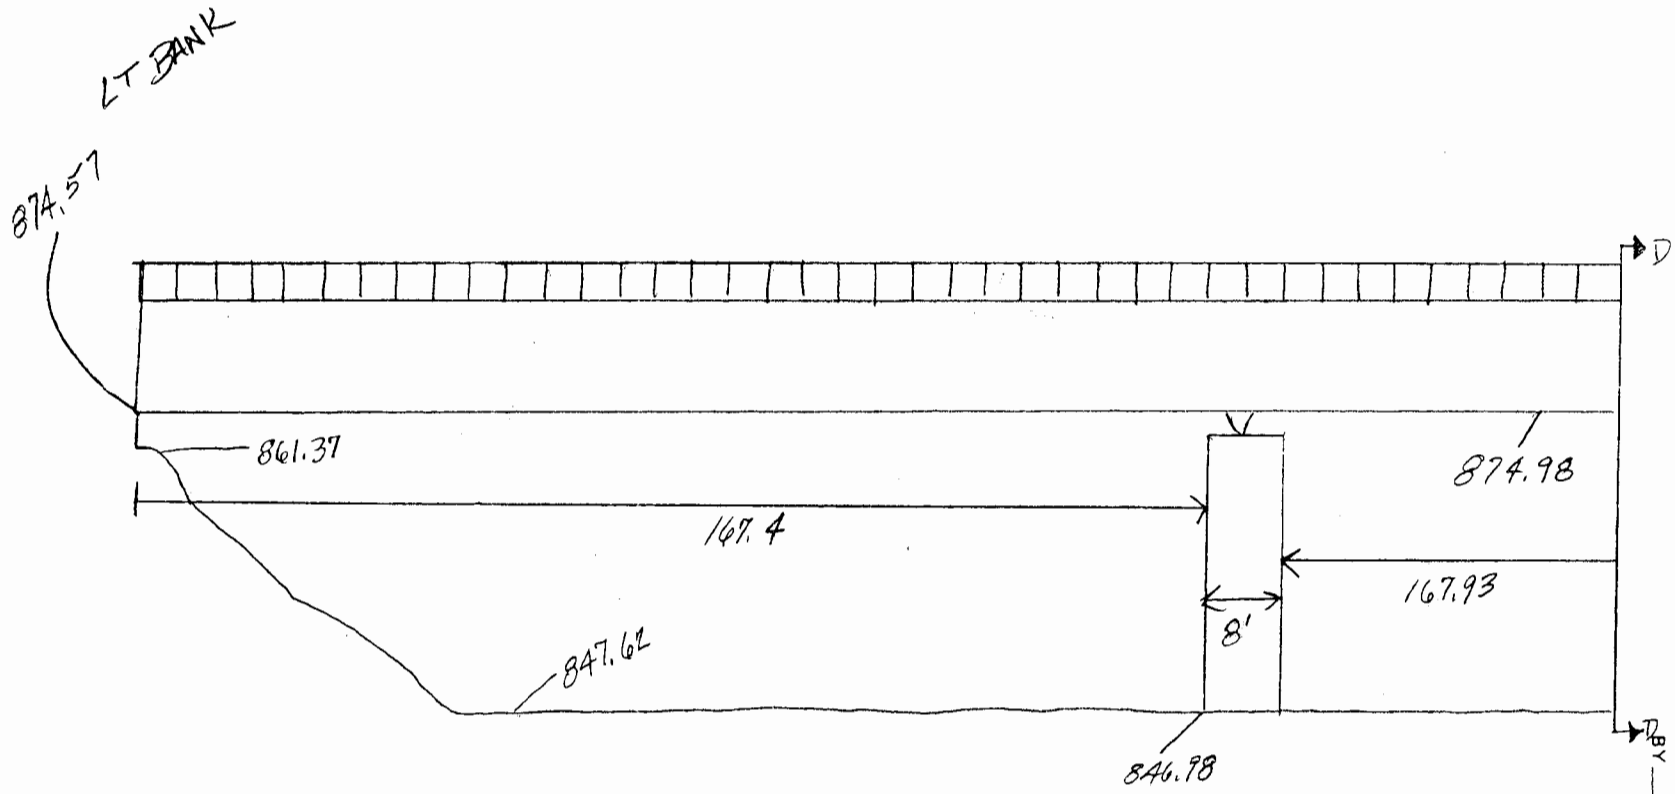

PROJECT _____ SHEET ____ OF ____
SUBJECT _____ DATE _____
JOB NO _____ BY _____