2 of 5

ABANDONED RR BRIDGE RM: 21.7
BRIDGE SKEWED
BRIDGE WIDTH: 31.5'

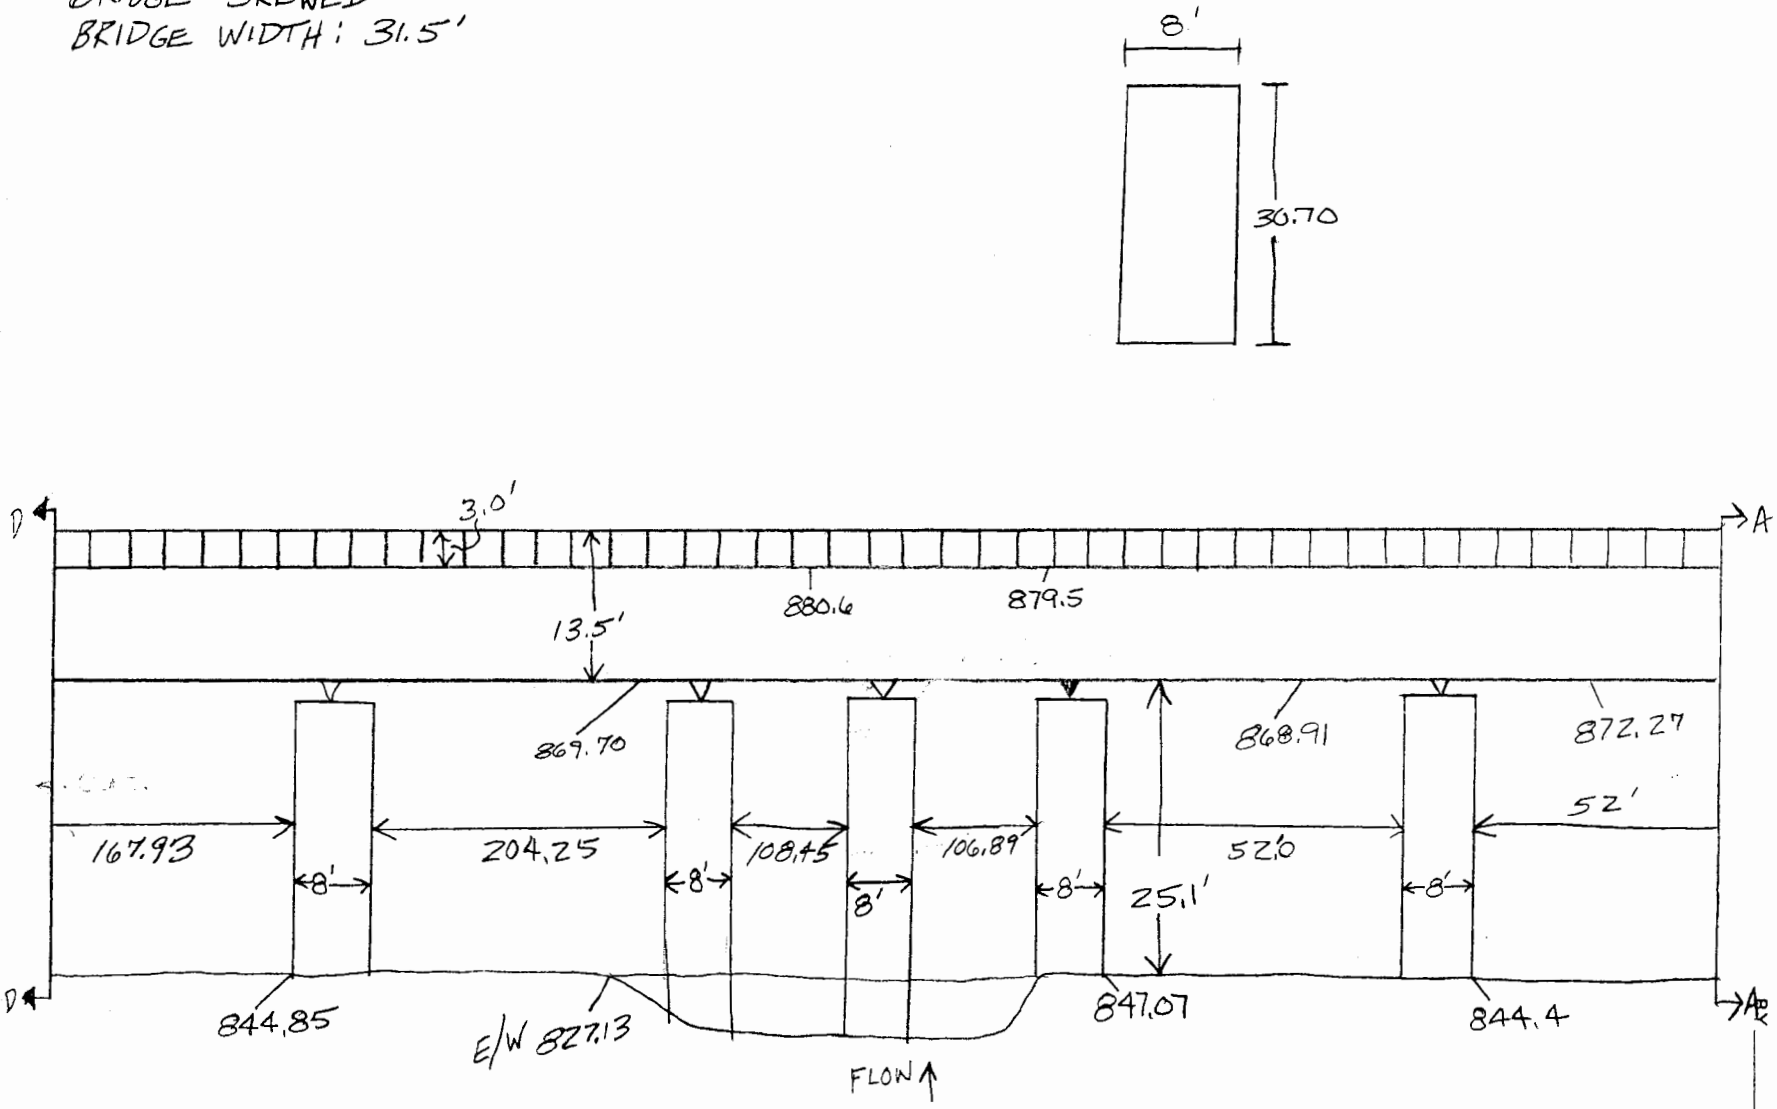

PROJECT
SUBJECT
SHEET ___ OF ___
DATE
JOB NO.