R.R. BRIDGE @ CELRP 13.7 (CP 02·09·06)

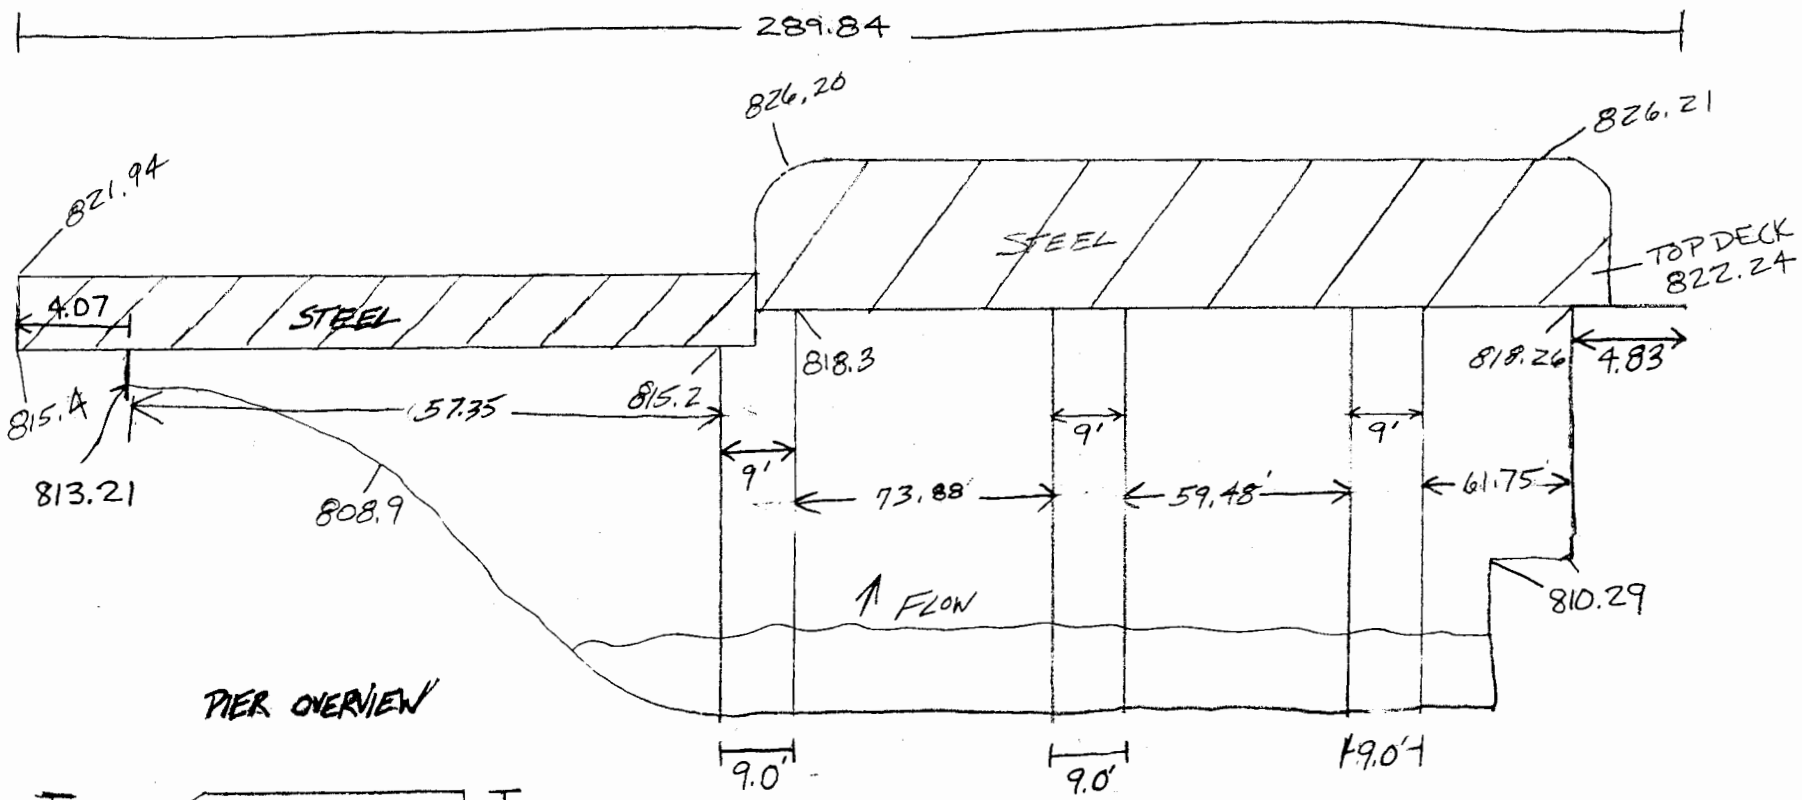

PIER OVERVIEW

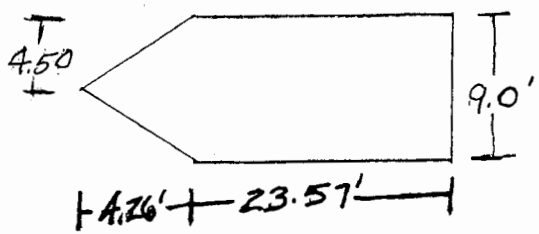

BRIDGE SKEWED
BRIDGE WIDTH: 17.1

PROJECT ____ SHEET ____ OF ____

SUBJECT ____ DATE ____

JOB NO ____

BY ____