DUAL RR BRIDGES UNDER HWY 422 BRIDGE (CP 02-09-25) BRIDGEWIDTH: 25.0'

RM: 22.5

BRIDGE SKEWED

BRIDGE IS CURVED

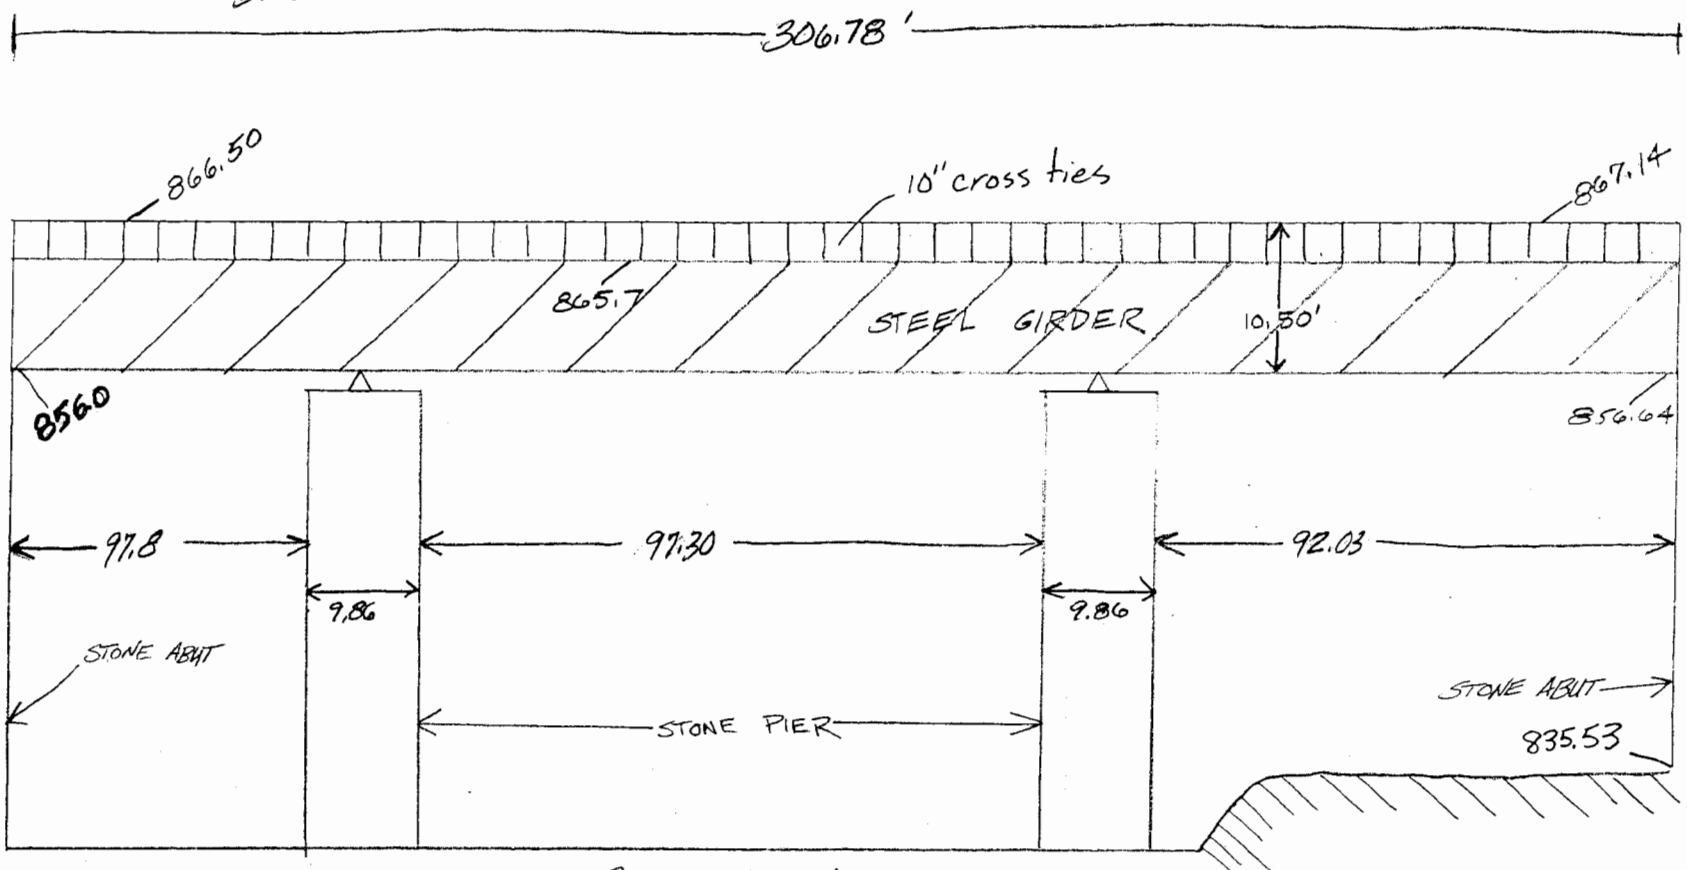

PIER OVERVIEW

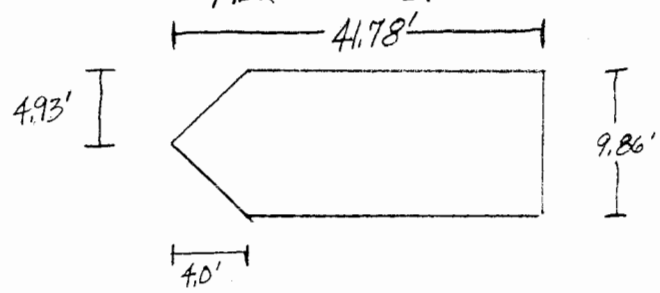

PROJECT

SHEET ___ OF ___

SUBJECT

DATE

JOB NO.

BY