SINGLE RR BRIDGE **UNDER HWY 422** (CP 02-09-25)

BRIDGE SKEWED

BRIDGE WIDTH = 14.4'

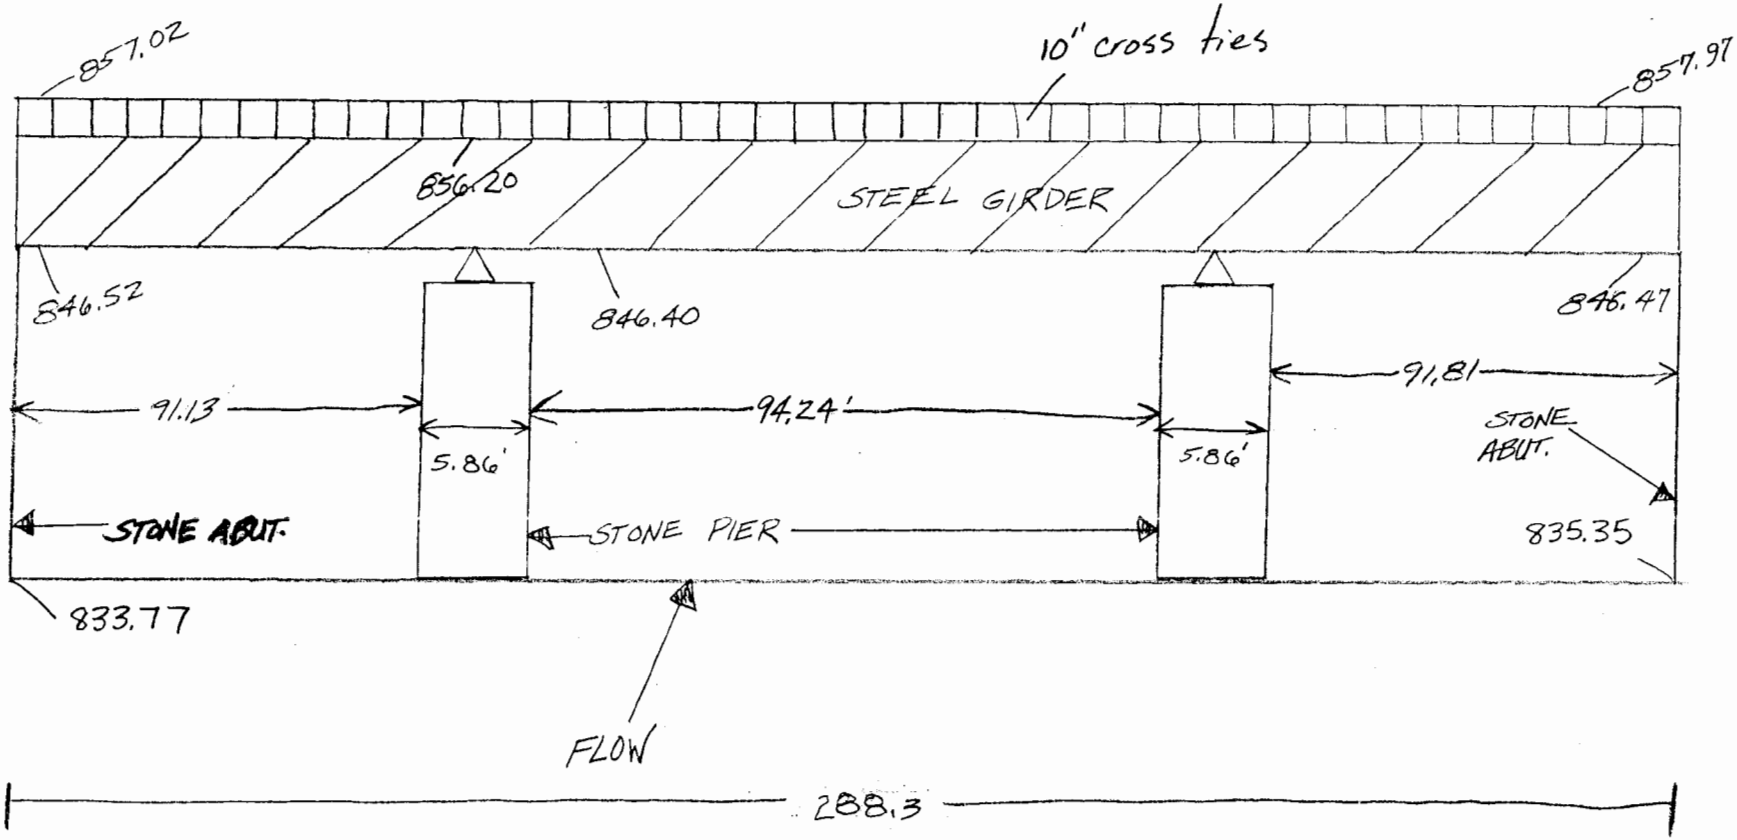

PIER OVERVIEW

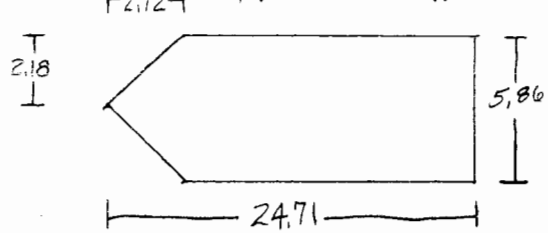

PROJECT

SUBJECT

SHEET ___ OF ___

DATE

JOB NO.

BY