RR BRIDGE d/s DIVISION ST. BRIDGE @ CELRP 23.8
d/s of HWY 711 (CP 02-09-28)
BRIDGE SKEWED
BRIDGE WIDTH:

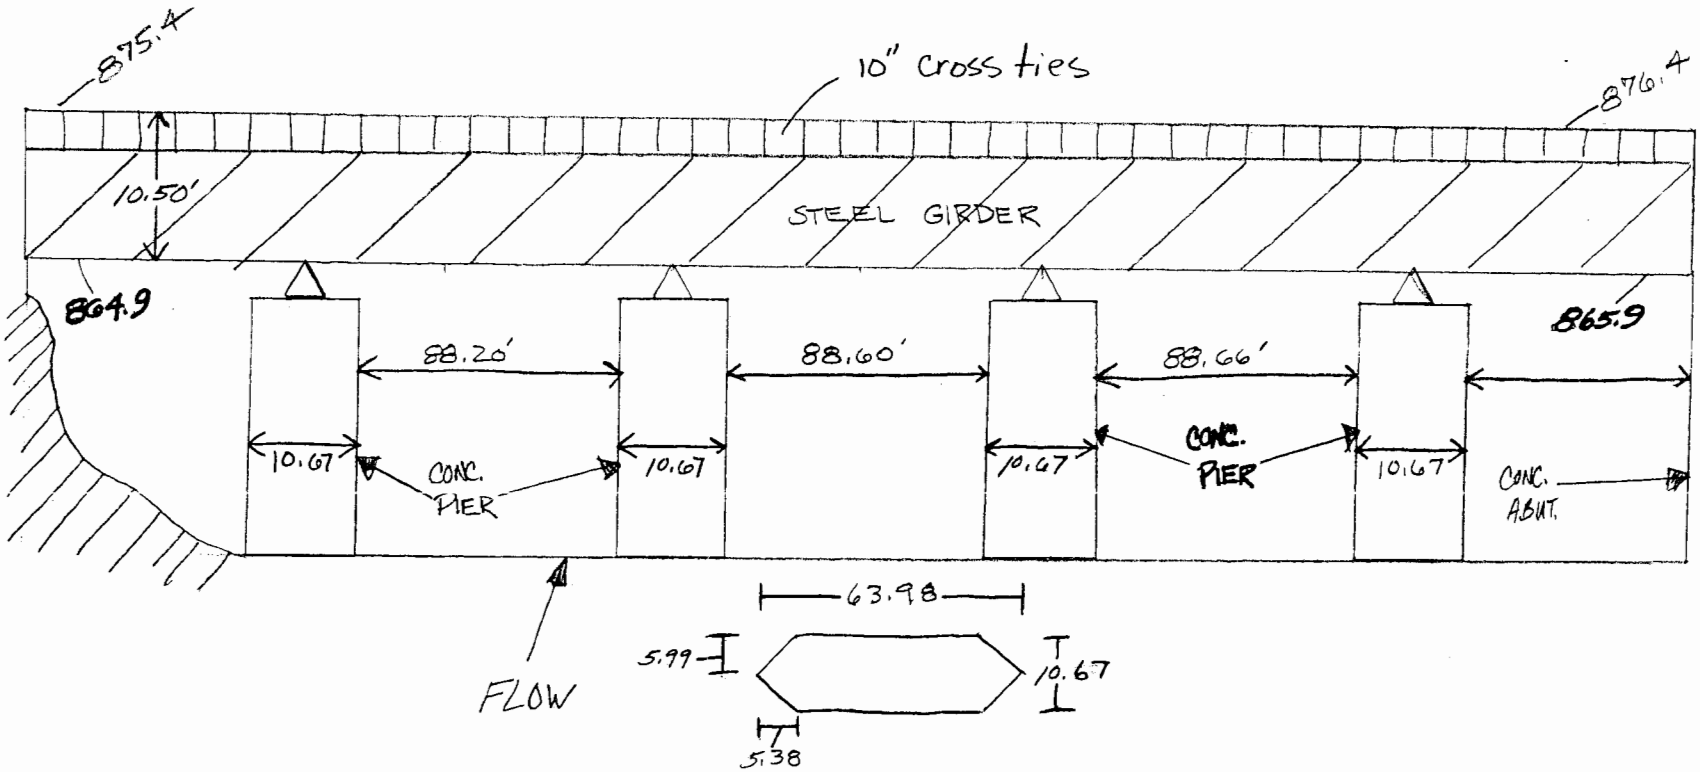

PIER OVERVIEW

PROJECT
SUBJECT
SHEET OF
DATE
JOB NO.
BY