RR BRIDGE CELRP 24.9 BRIAR HILL SLAG (CP 02-09-29)
BRIDGE WIDTH = 17.74

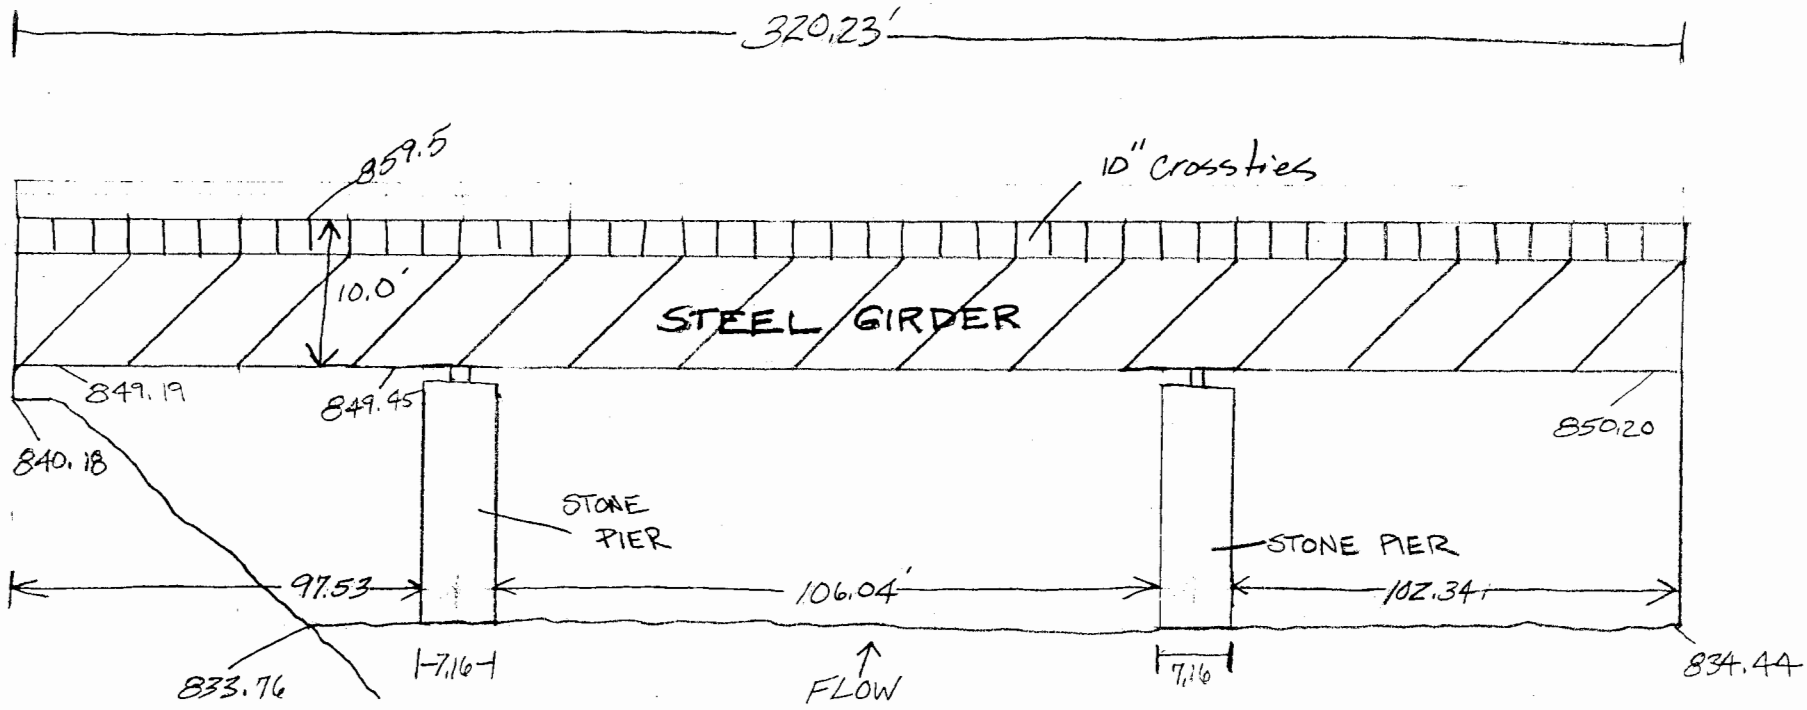

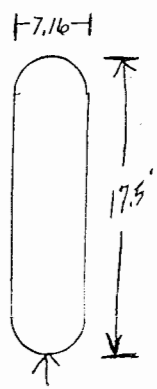

EXAMPLE PIER OVERVIEW

PROJECT
SHEET ___ OF ___
SUBJECT
DATE
JOB NO.
BY