R×R BRIDGE CELRP 14.4

BRIDGE WIDTH: 18.60'
BRIDGE SKEWED

OVERALL LENGTH = 575.40

BRIDGE OVERVIEW

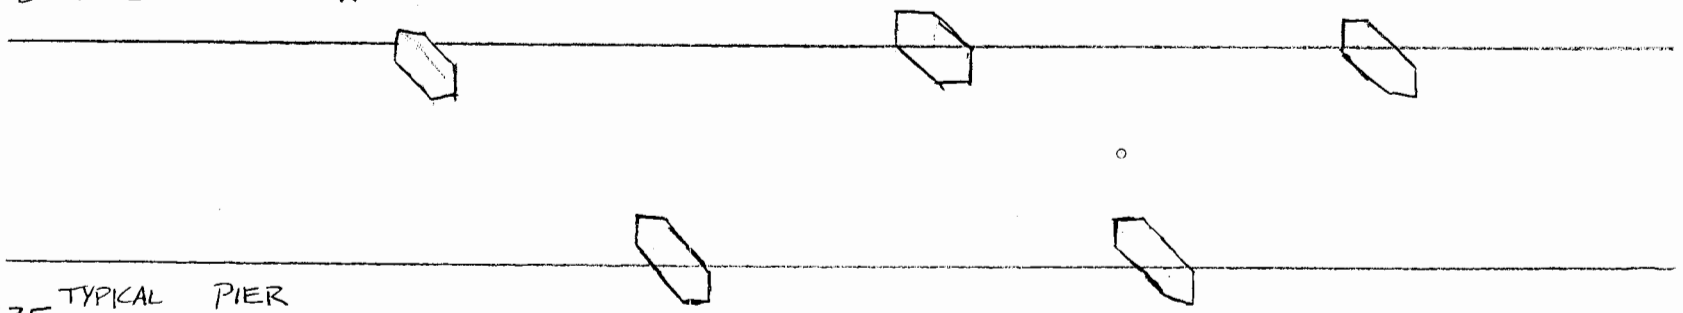

TYPICAL PIER

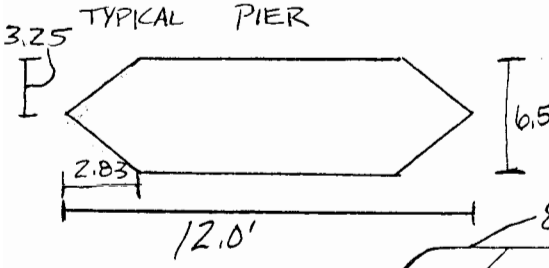

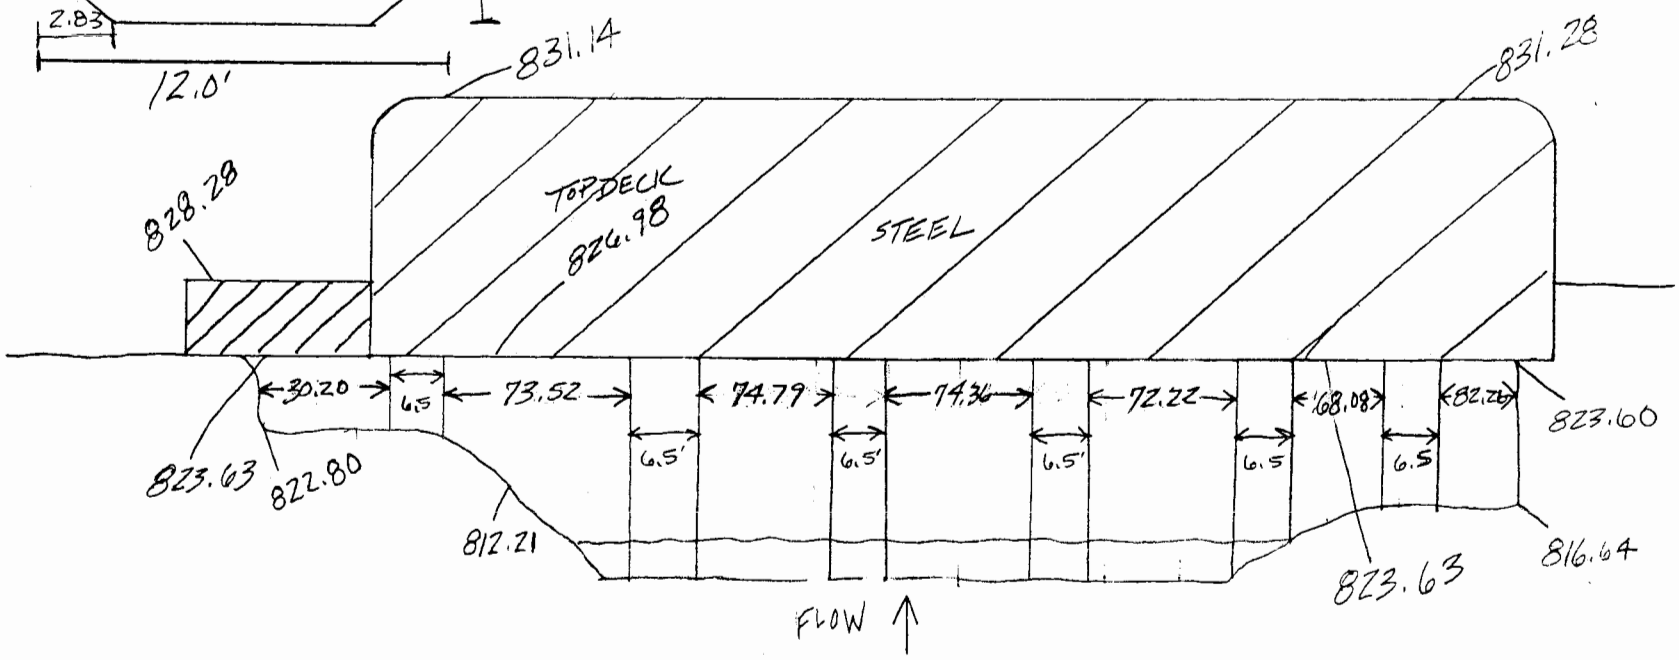

PROJECT ____ SHEET ____ OF ____

SUBJECT ____ DATE ____

JOB NO. ____

BY ____