TWIN I-80 BRIDGES @ CELRP 26.25 (CP 02-09-32, RTK DC69, 69A)

UPSTREAM BRIDGE ABOVE 500 YR. FLOOD PLAIN

BRIDGE WIDTH: 65.8 OVERALL LENGTH = 545.97

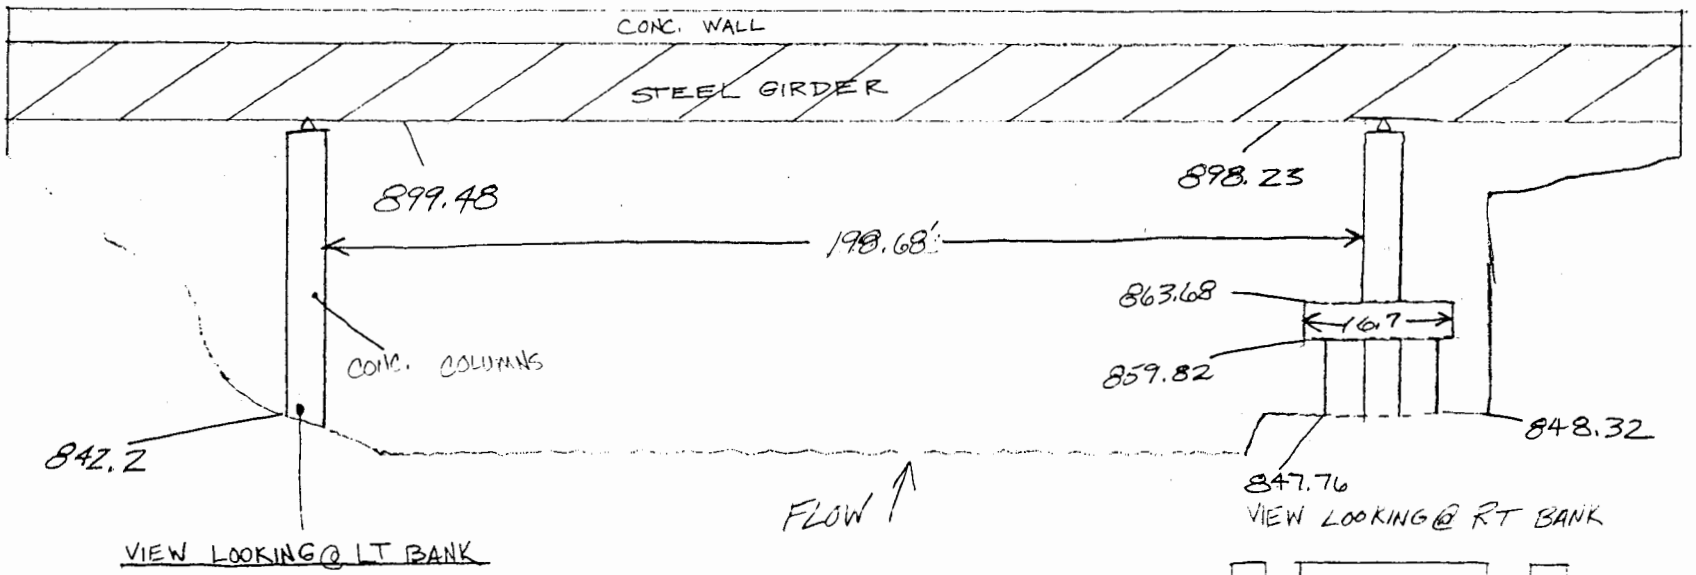

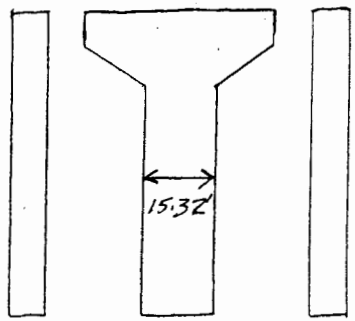

TOP VIEW OF COLUMNS

I-80 BRIDGES @ CELRP 26.50
(CP 02-09-32, RTK DC 69, 69A)
UPSTREAM BRIDGE

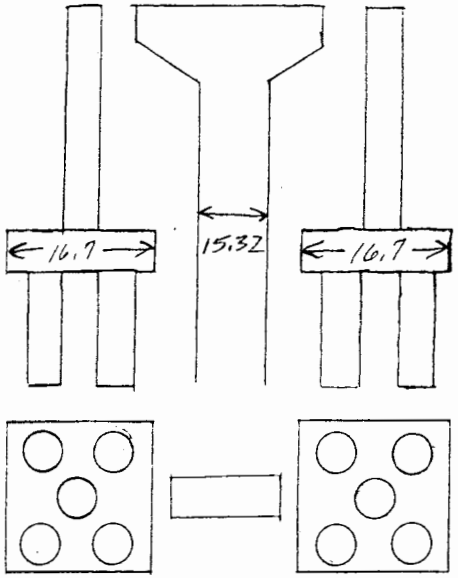

PROJECT _____ SHEET ____ OF ____

SUBJECT _____ DATE _____ JOB NO _____ BY _____