PROJECT _____ SHEET ____ OF ____

SUBJECT _____ DATE _____

JOB NO. _____

BY _____

LIBERTY ST. BRIDGE

OVERALL LENGTH: 312.35 CELRP 26.8 BRIDGE WIDTH: 42.55

ABOVE 500 YR FLOOD PLAIN

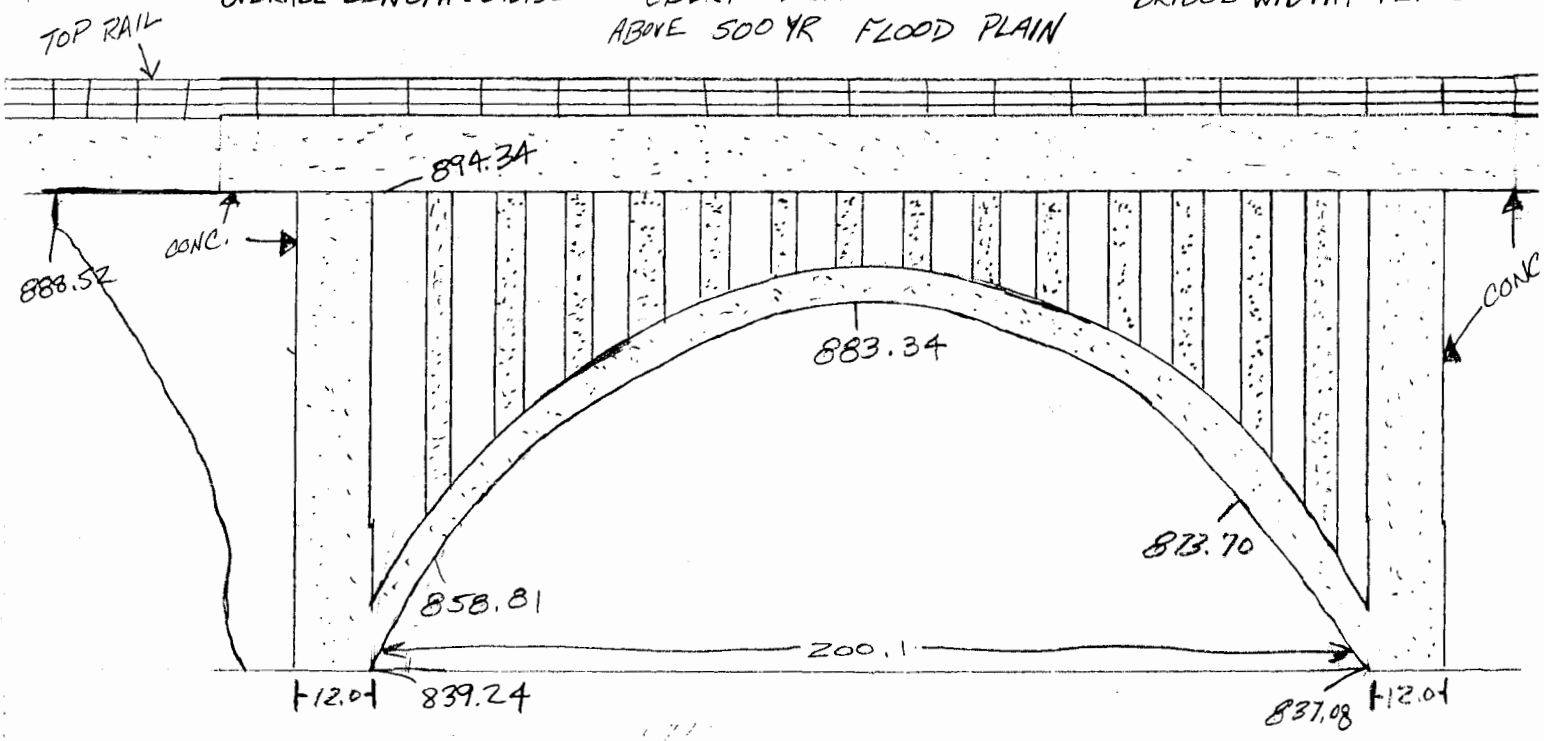

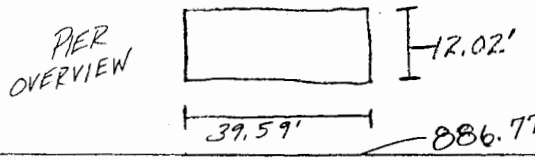

OLIVE ST. BRIDGE

CELRP 29.6 (02-09-38)

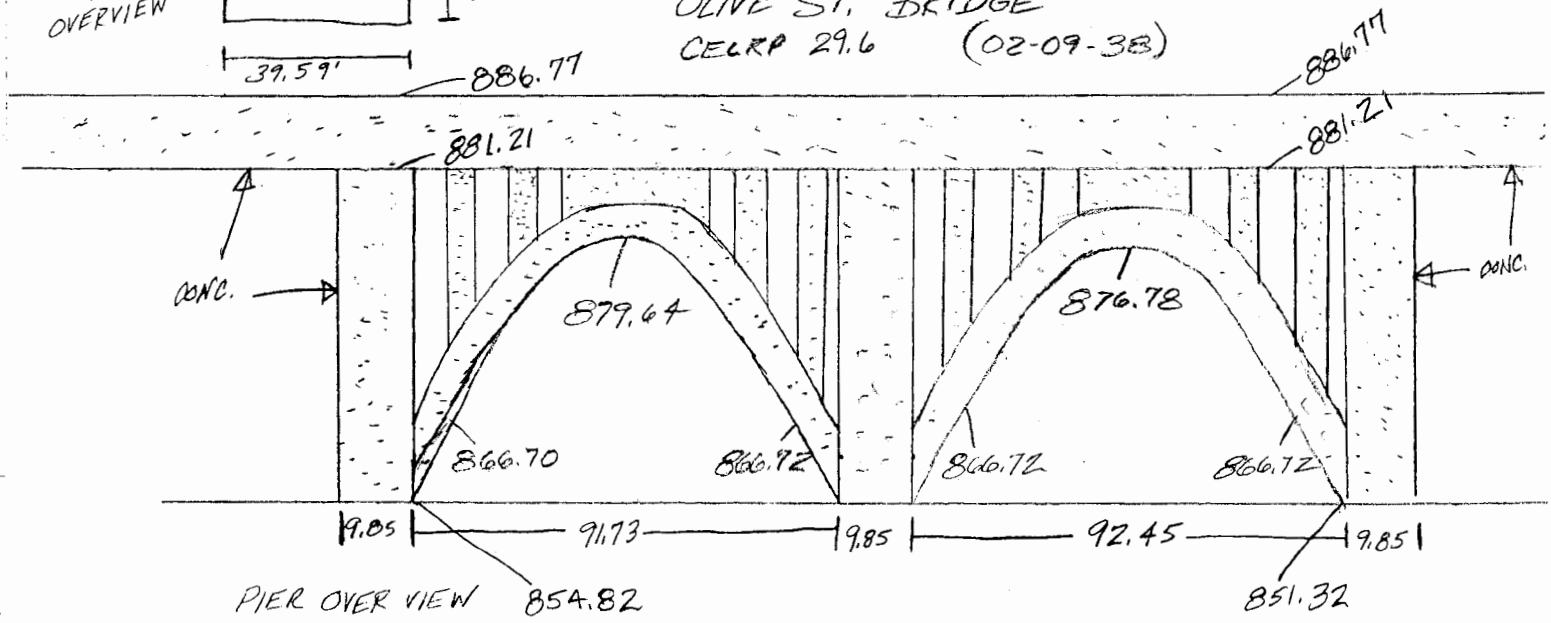

PIER OVER VIEW

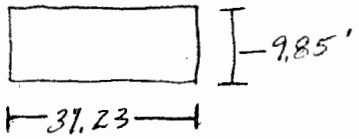

BRIDGE WIDTH: 34.1

OVERALL LENGTH = 964.35