BELMONT ST. BRIDGE in NILES @ CELRP 30.5
(CP 02-09-40)

BRIDGE WIDTH: 31.61

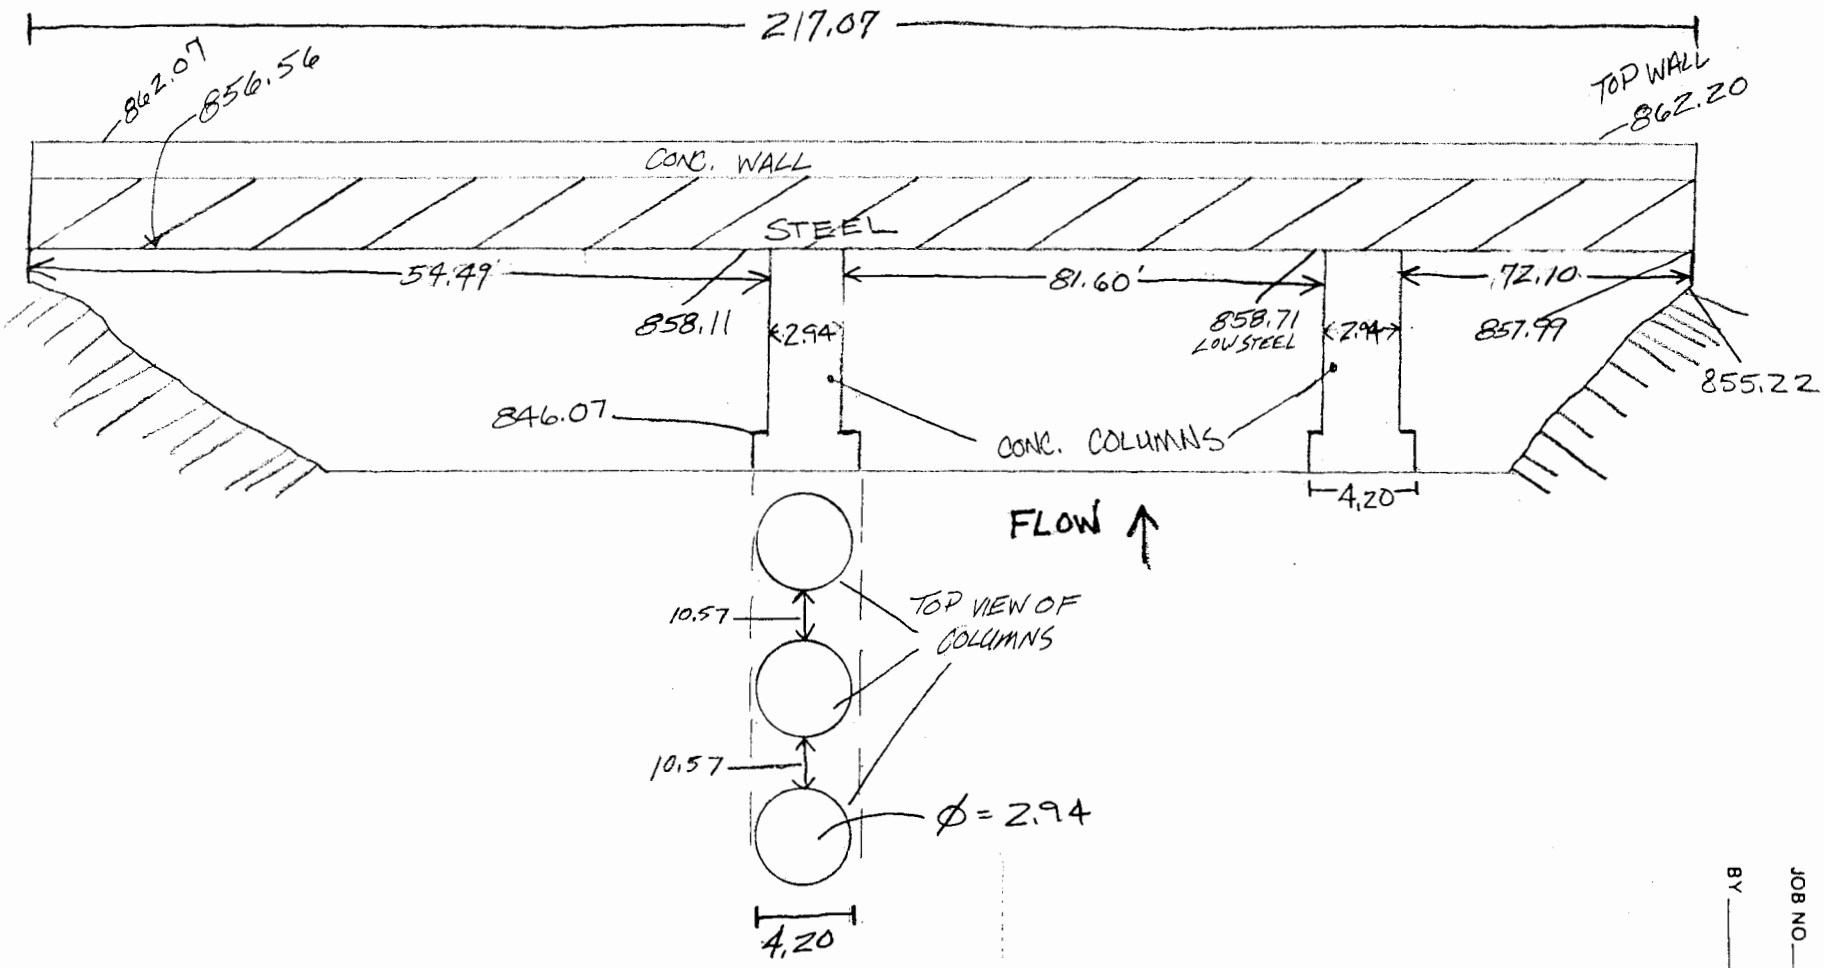

PROJECT ____ SHEET ____ OF ____

SUBJECT ____ DATE ____

JOB NO. ____

BY ____