ABANDONED RR BRIDGE 30.8

BRIDGE WIDTH: 23.6
OVERALL LENGTH = 259.33

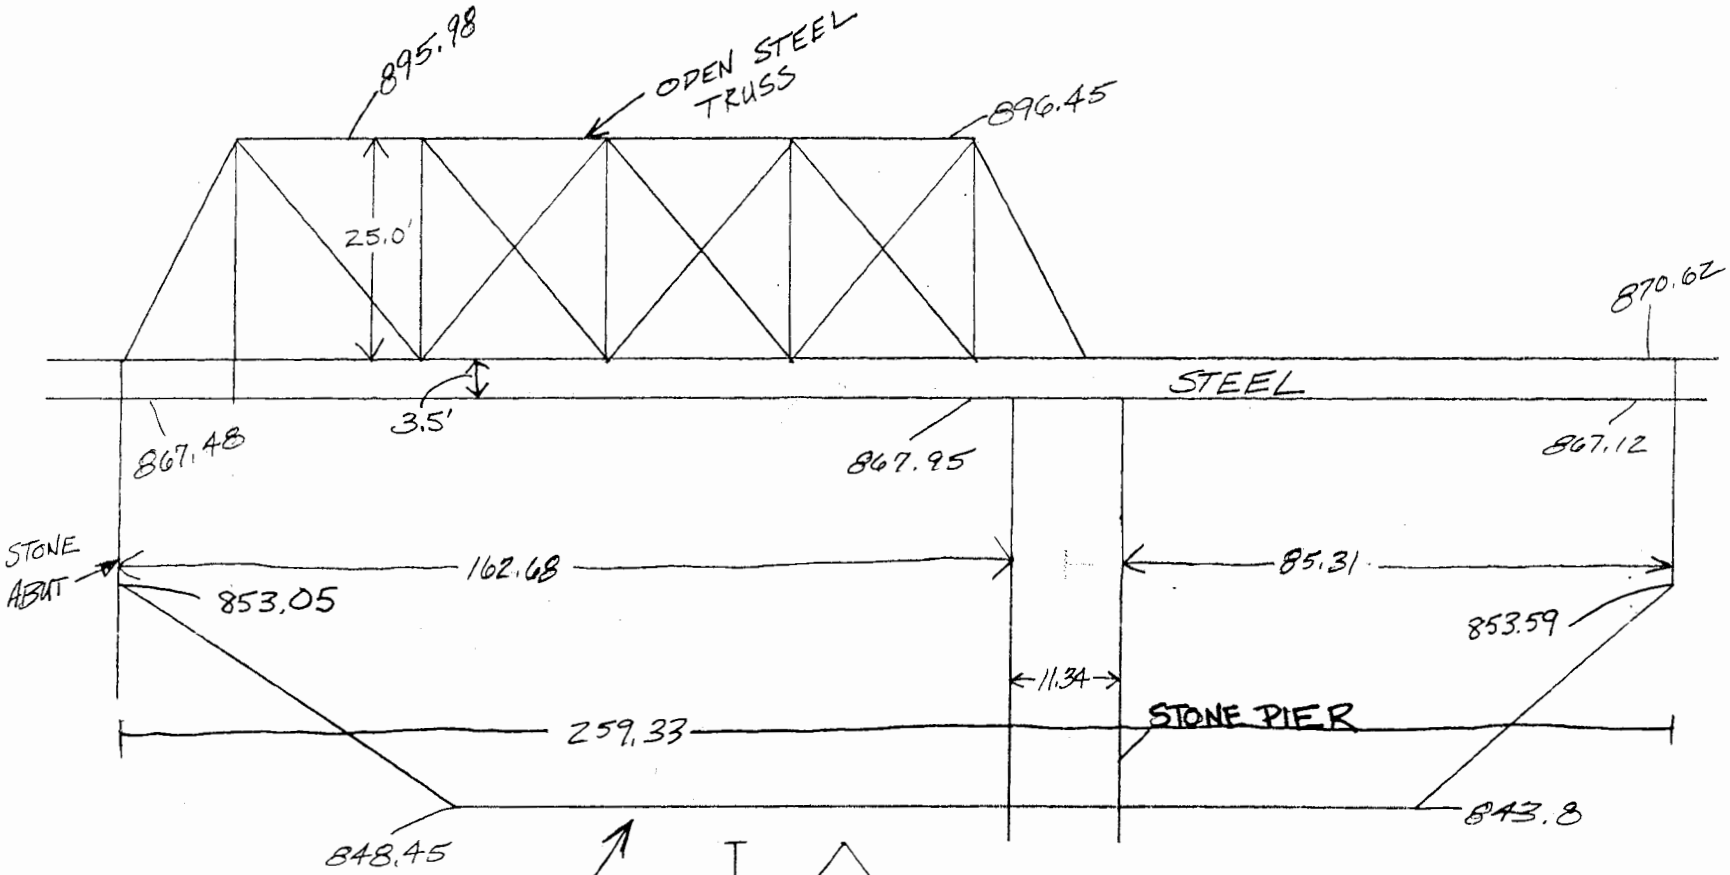

RR BRIDGE @ CELRP 30.95
in NILES

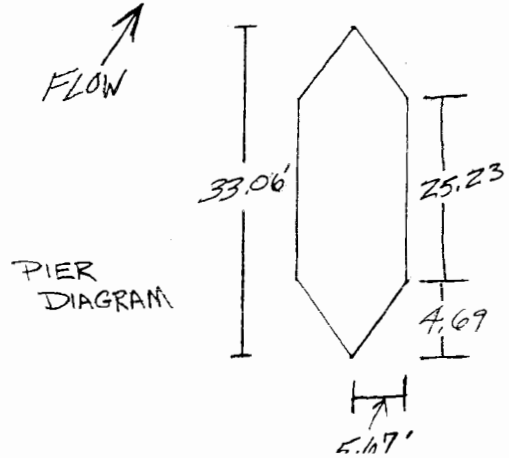

PIER DIAGRAM

PROJECT
SUBJECT
SHEET OF
DATE
JOB NO
BY