NEW MAIN ST. BRIDGE 31.3 BRIDGE UNDER CONSTRUCTION
BRIDGE HAS CURVE IN IT

PIER OVERVIEW

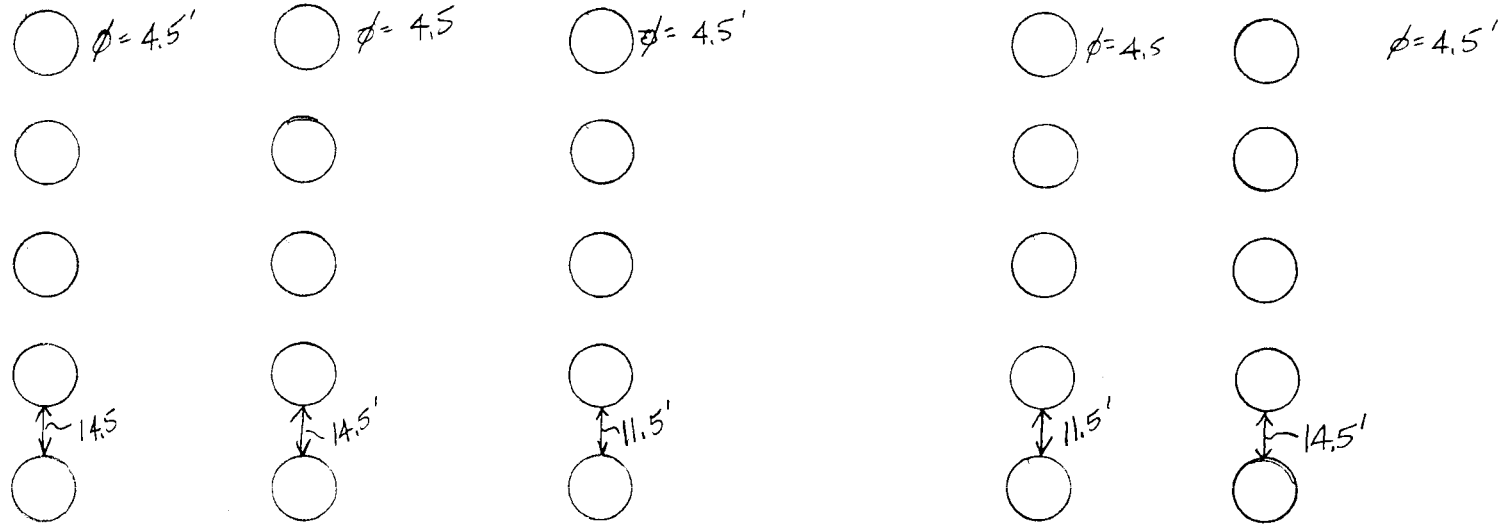

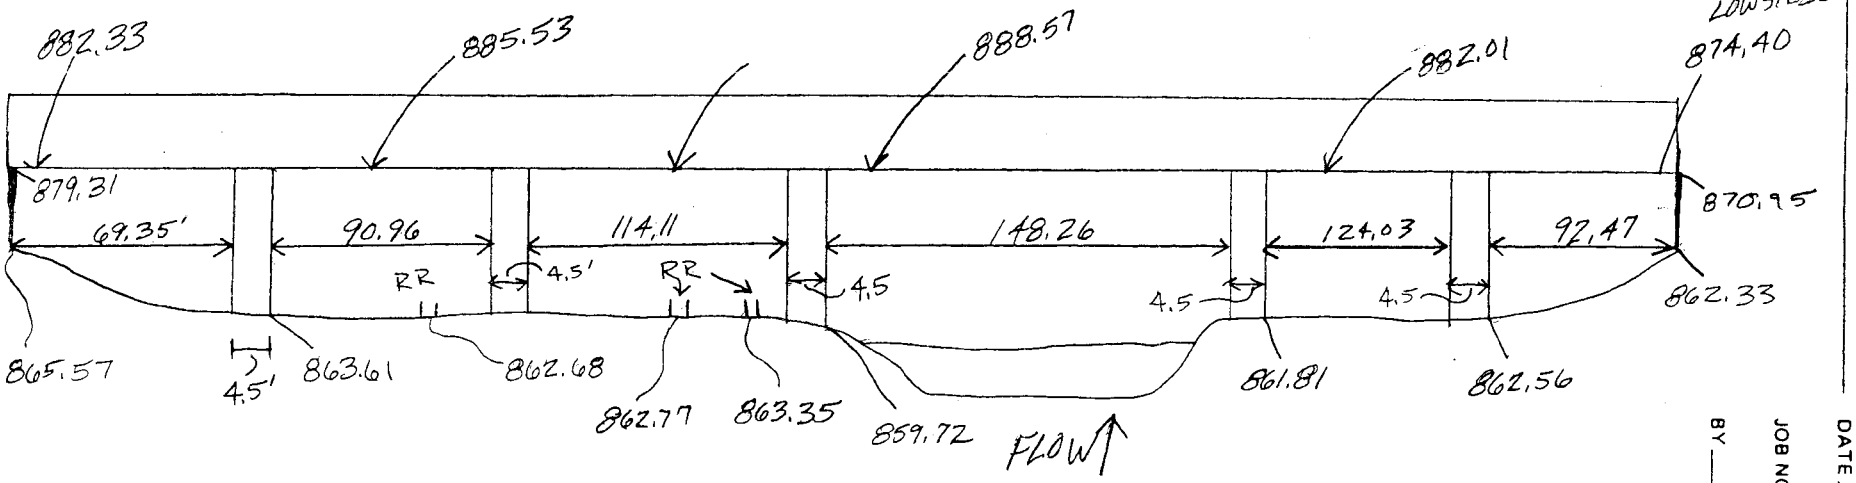

OVERALL LENGTH = 661.68

PROJECT
SUBJECT
SHEET ___ OF ___
DATE
JOB NO
BY