PEDESTRIAN BRIDGE 15.9
BRIDGE WIDTH = 5.31
OVERALL LENGTH = 345.18'

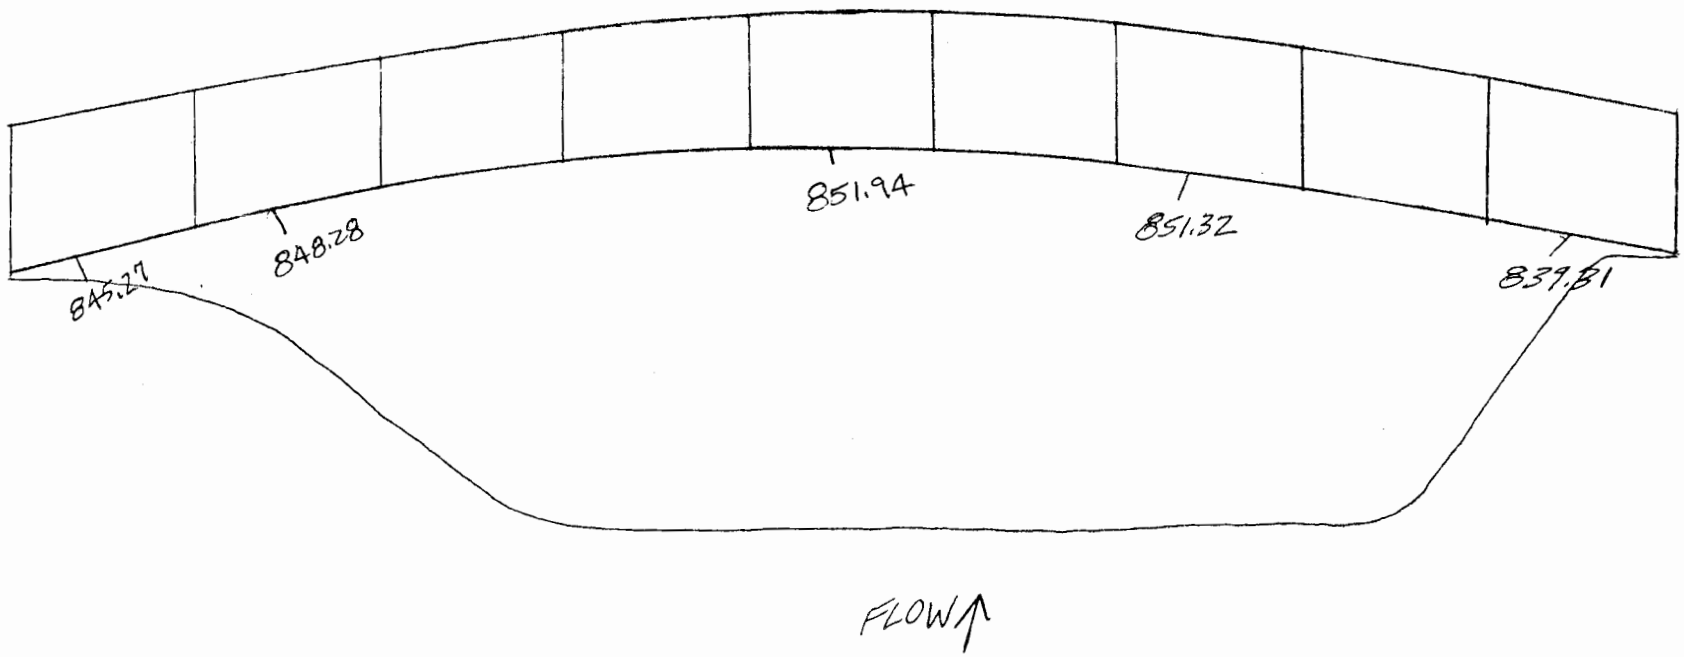

PROJECT _____ SHEET ____ OF ____
SUBJECT _____ DATE _____
JOB NO. _____
BY _____