PROJECT _____ SHEET ____ OF ____

SUBJECT _____ DATE _____

JOB NO. _____

BY _____

RR BRIDGE in WARREN
@ CELRP 38.65 (CP 02-09-51)

BRIDGE WIDTH:
9.62

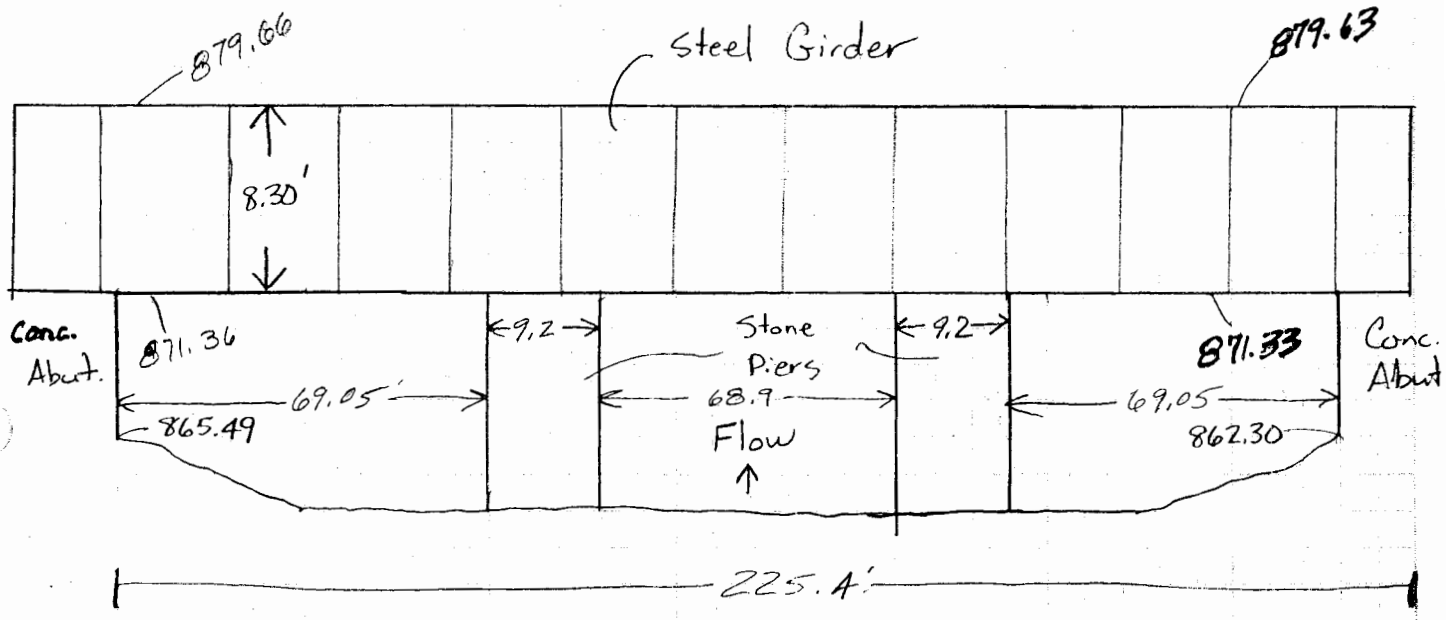
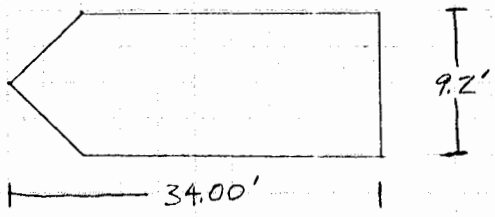
PIER OVERVIEW