SOUTH ST. BRIDGE aka S. MAIN ST. BRIDGE 38.7

BRIDGE WIDTH = 63.1'

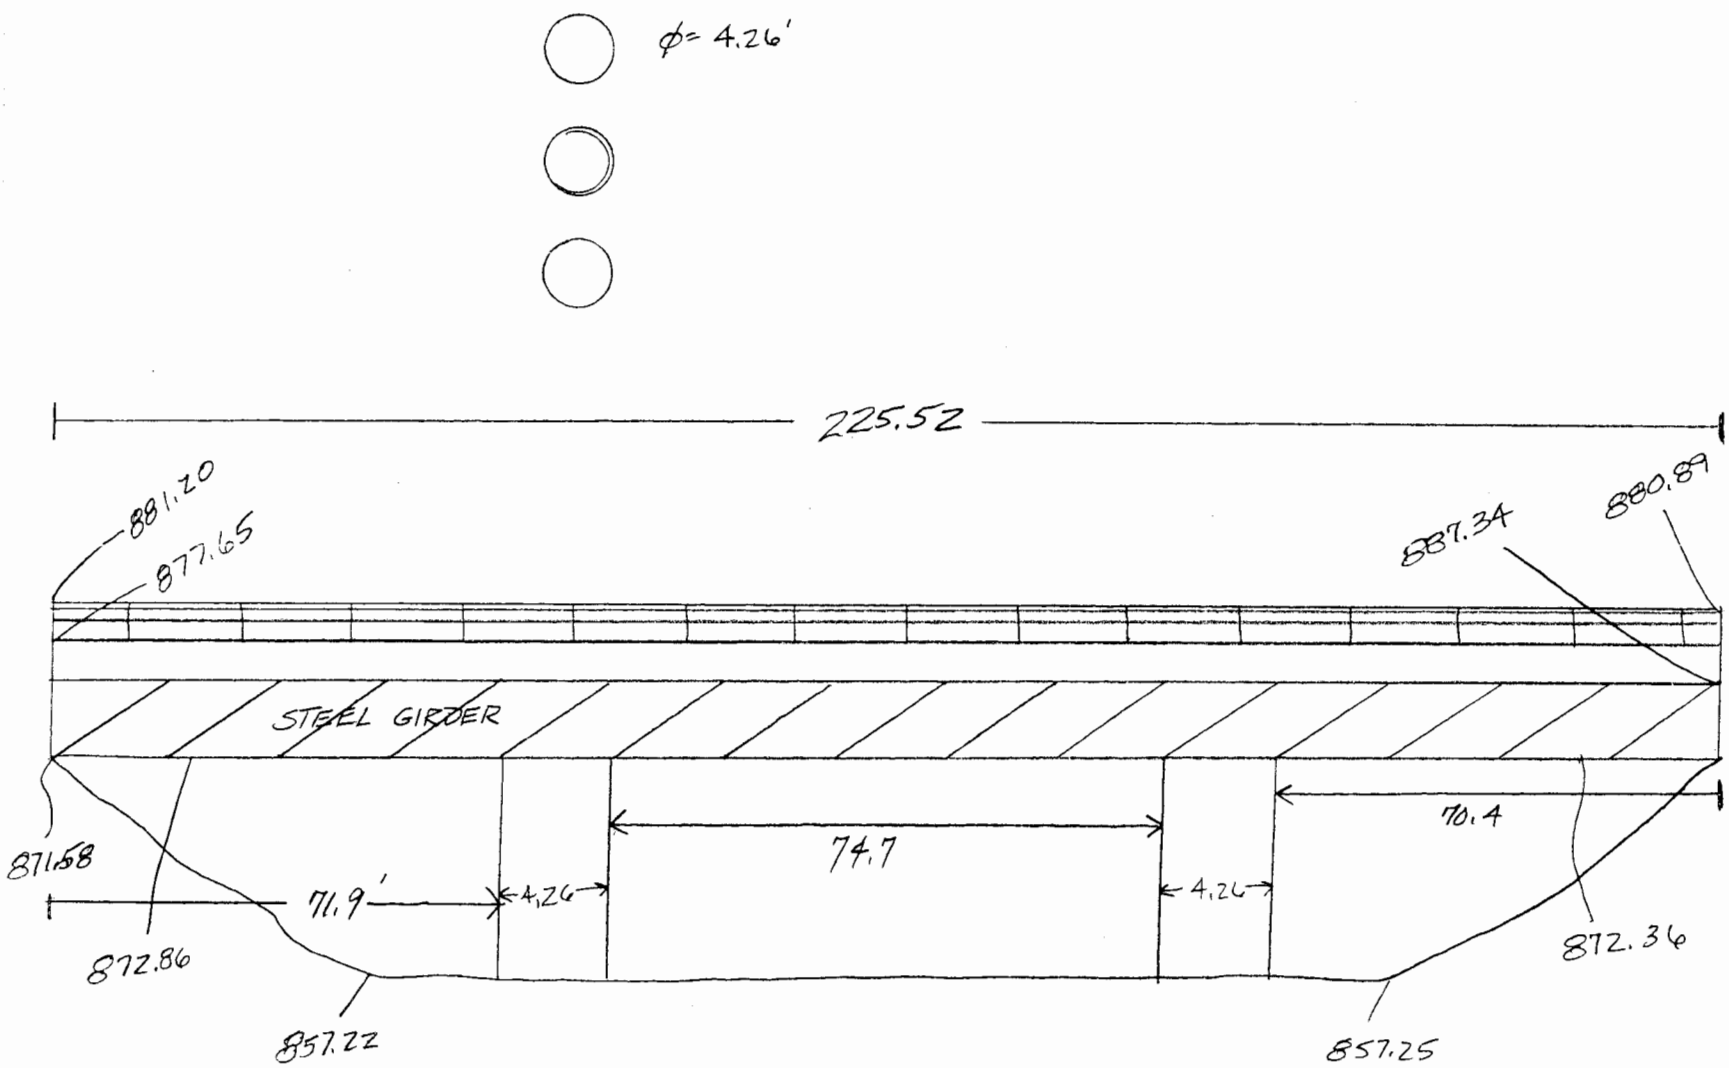

PROJECT _____ SHEET ____ OF ____

SUBJECT _____ DATE _____

JOB NO. _____

BY _____