PROJECT _____ SHEET ____ OF ____

SUBJECT _____ DATE _____

JOB NO _____

BY _____

RXR Bridge upstream

Summit St. 40.0

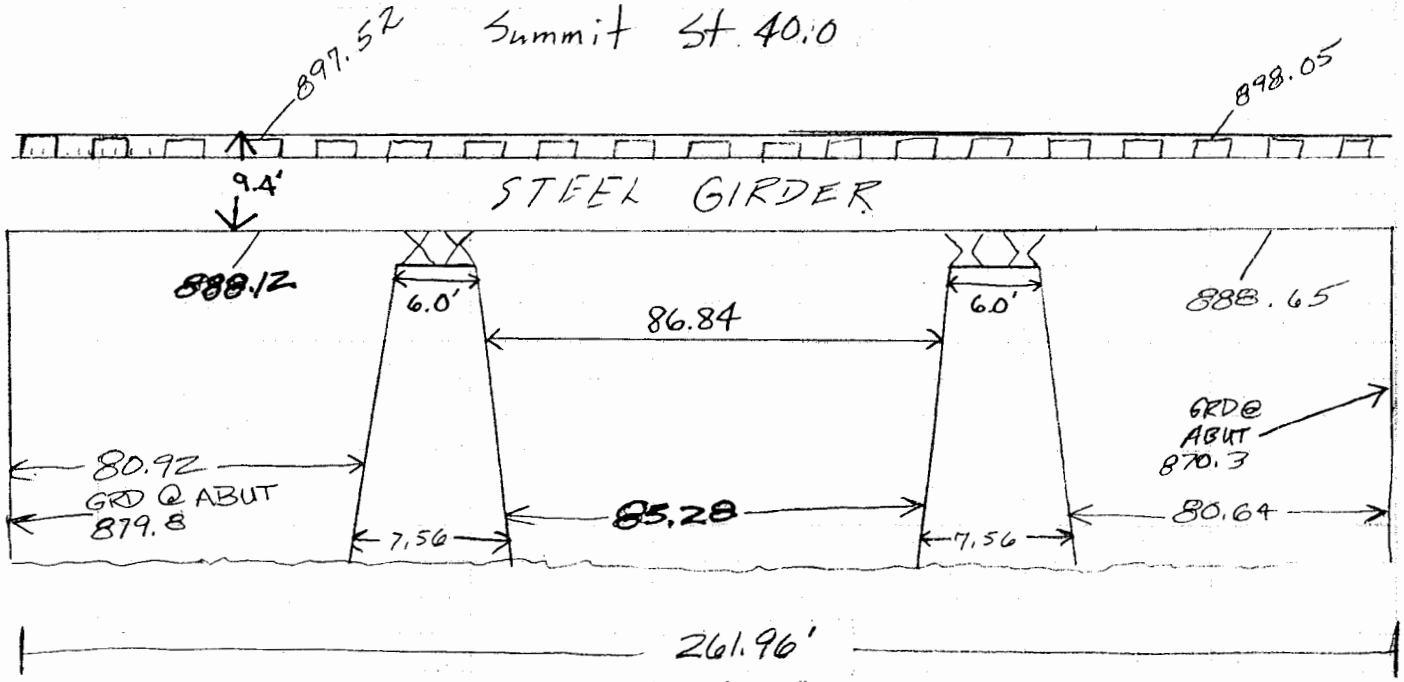

PIER OVERVIEW

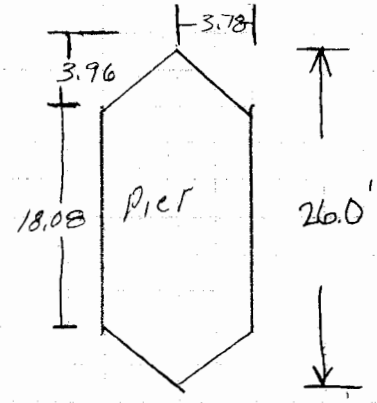

BRIDGE WIDTH: 11.0'