PROJECT _____ SHEET ____ OF ____

SUBJECT _____ DATE _____

JOB NO _____

BY _____

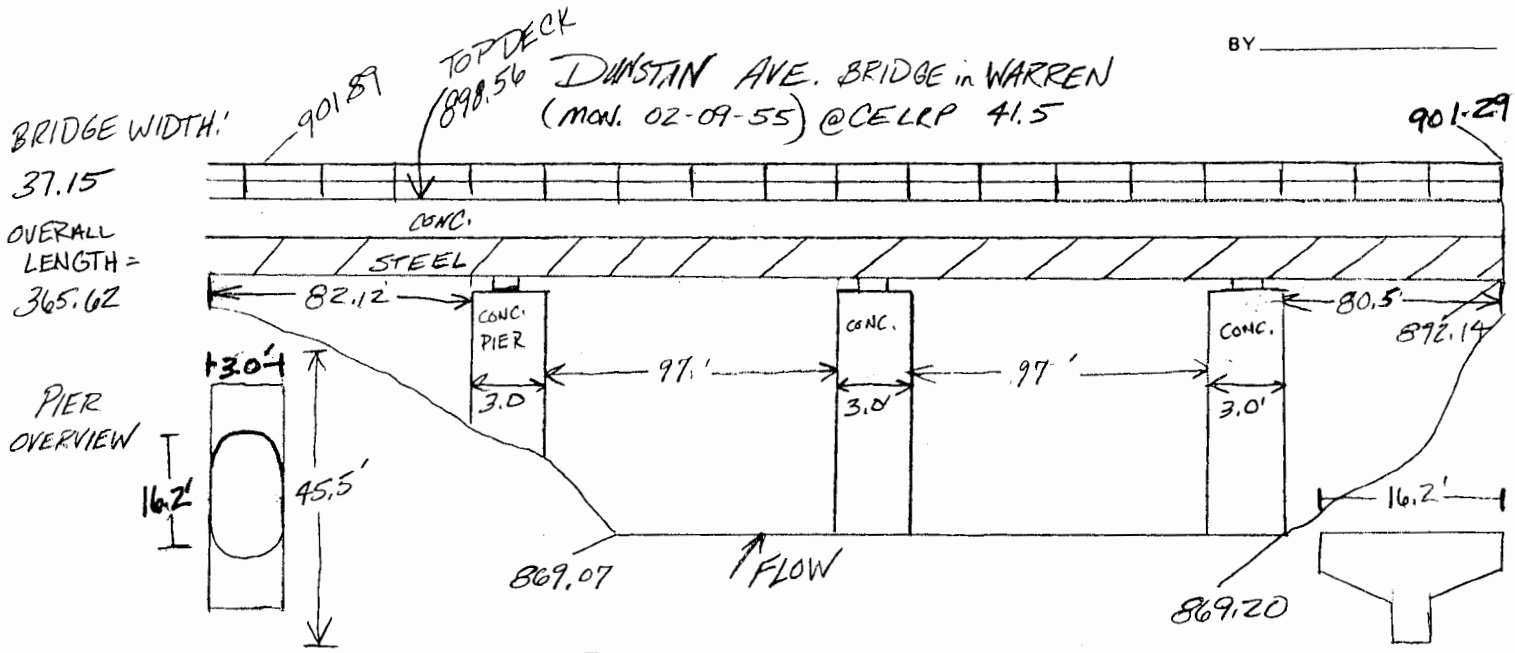
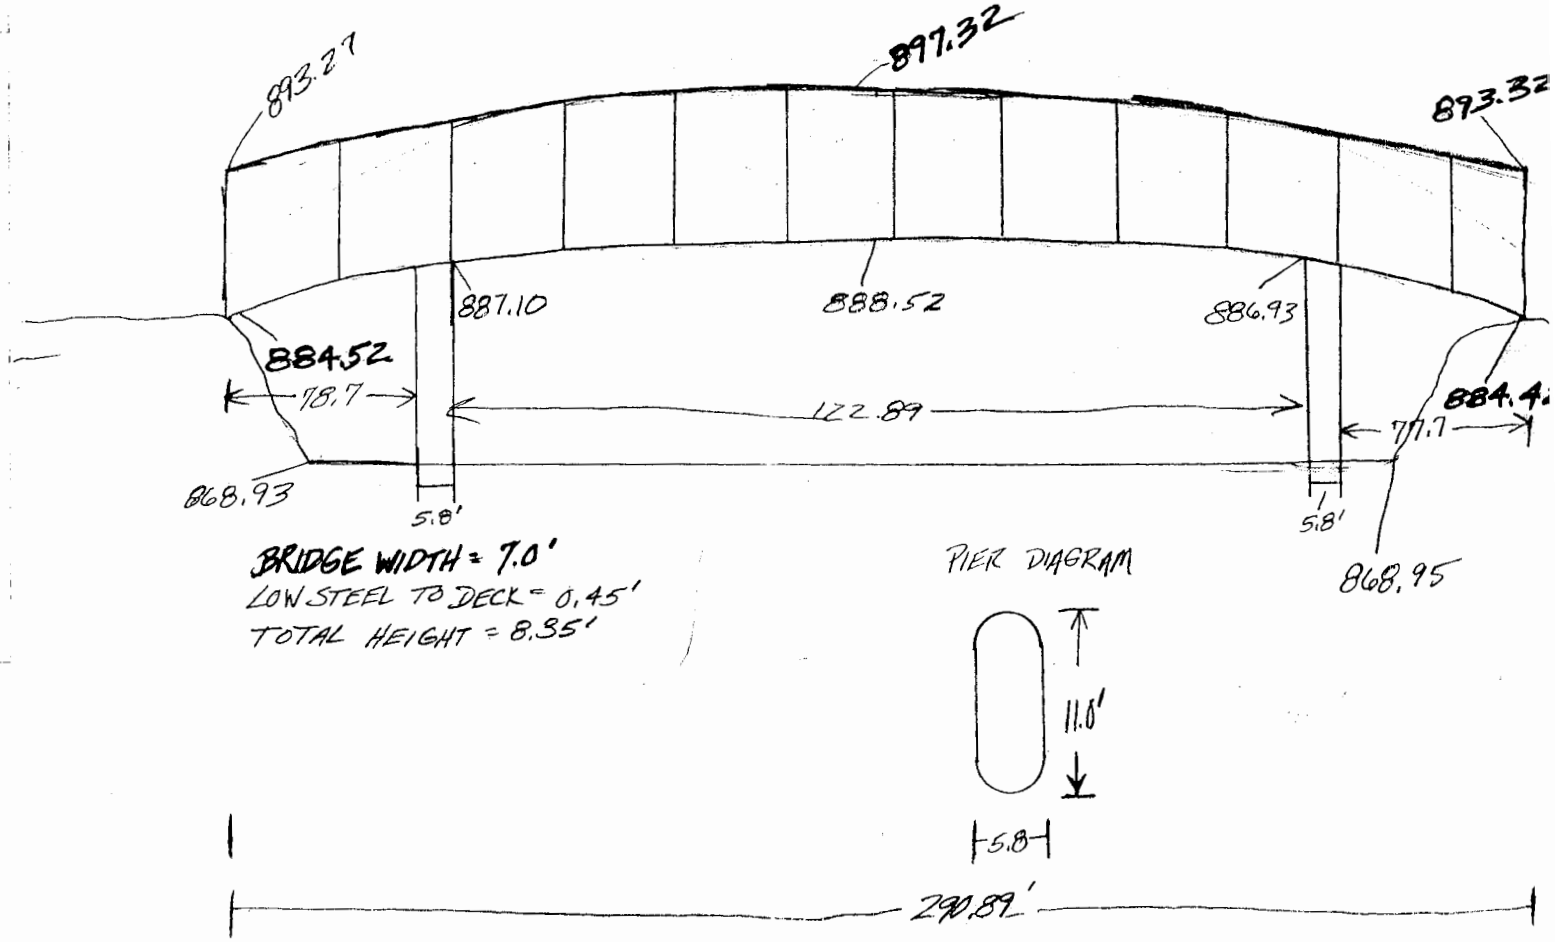
PACKARD PARK STEEL PEDESTRIAN BRIDGE
@ CELRP 40.85