PROJECT _____ SHEET ____ OF ____

SUBJECT _____ DATE _____

JOB NO. _____

BY _____

BRIDGE WIDTH = 61.6'

PARKMAN RD BRIDGE aka 422
RM: 4.4.1

TOP DECK = 895.5

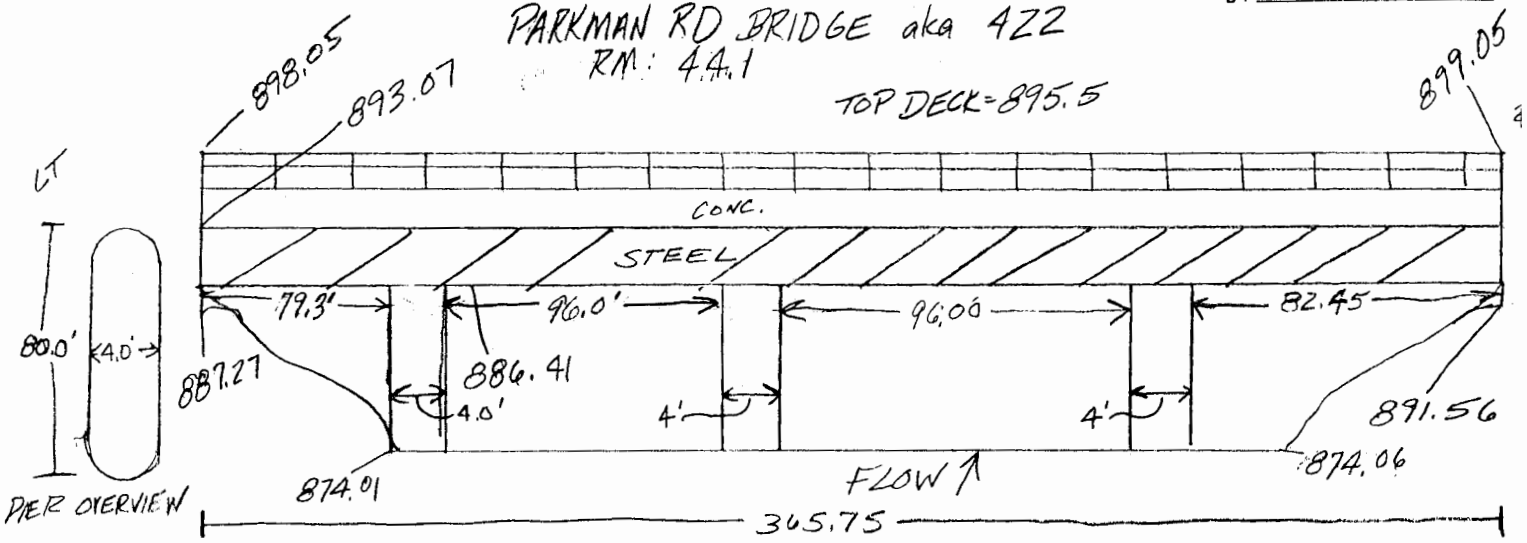
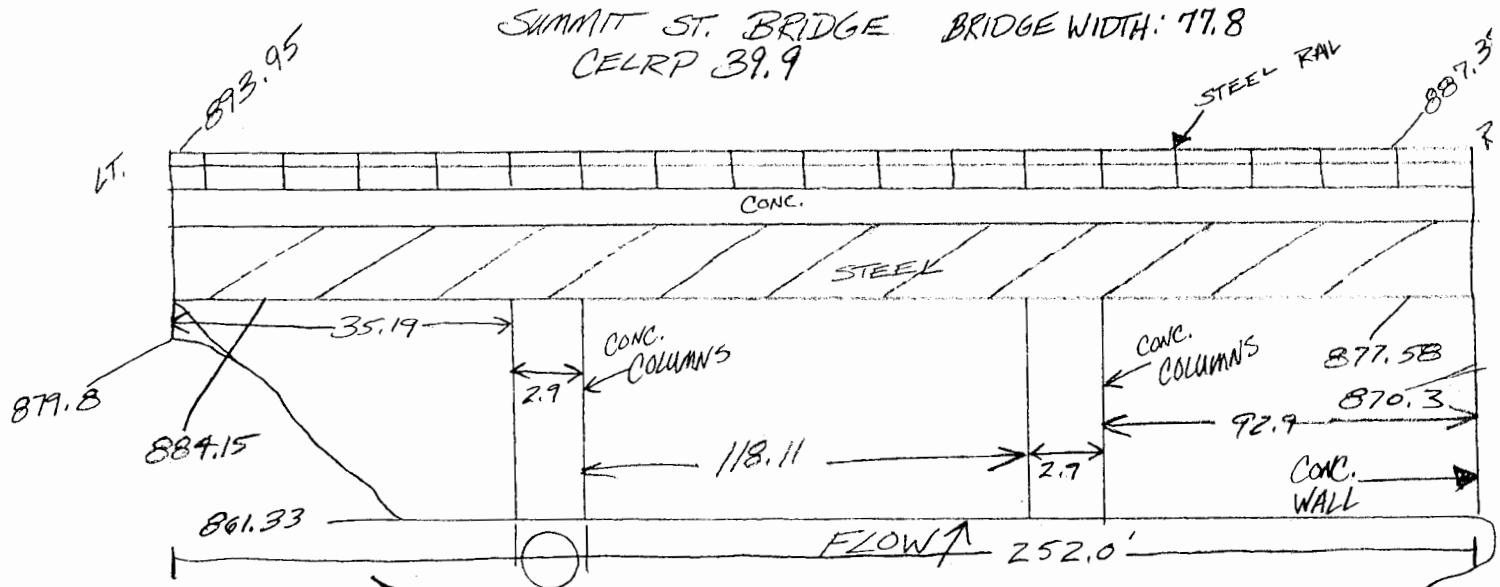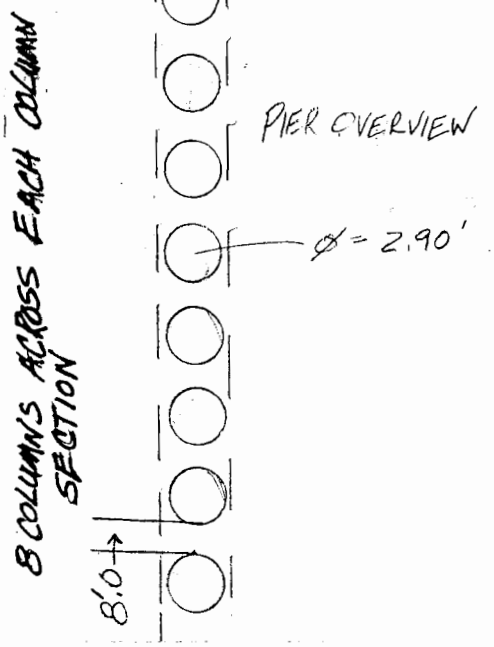
SUMMIT ST. BRIDGE BRIDGE WIDTH: 77.8
CELRP 39.9