PROJECT _____ SHEET ____ OF ____

SUBJECT _____ DATE _____

JOB NO _____

BY _____

Leavittsburg Rd. Bridge @ CELRP 46.3
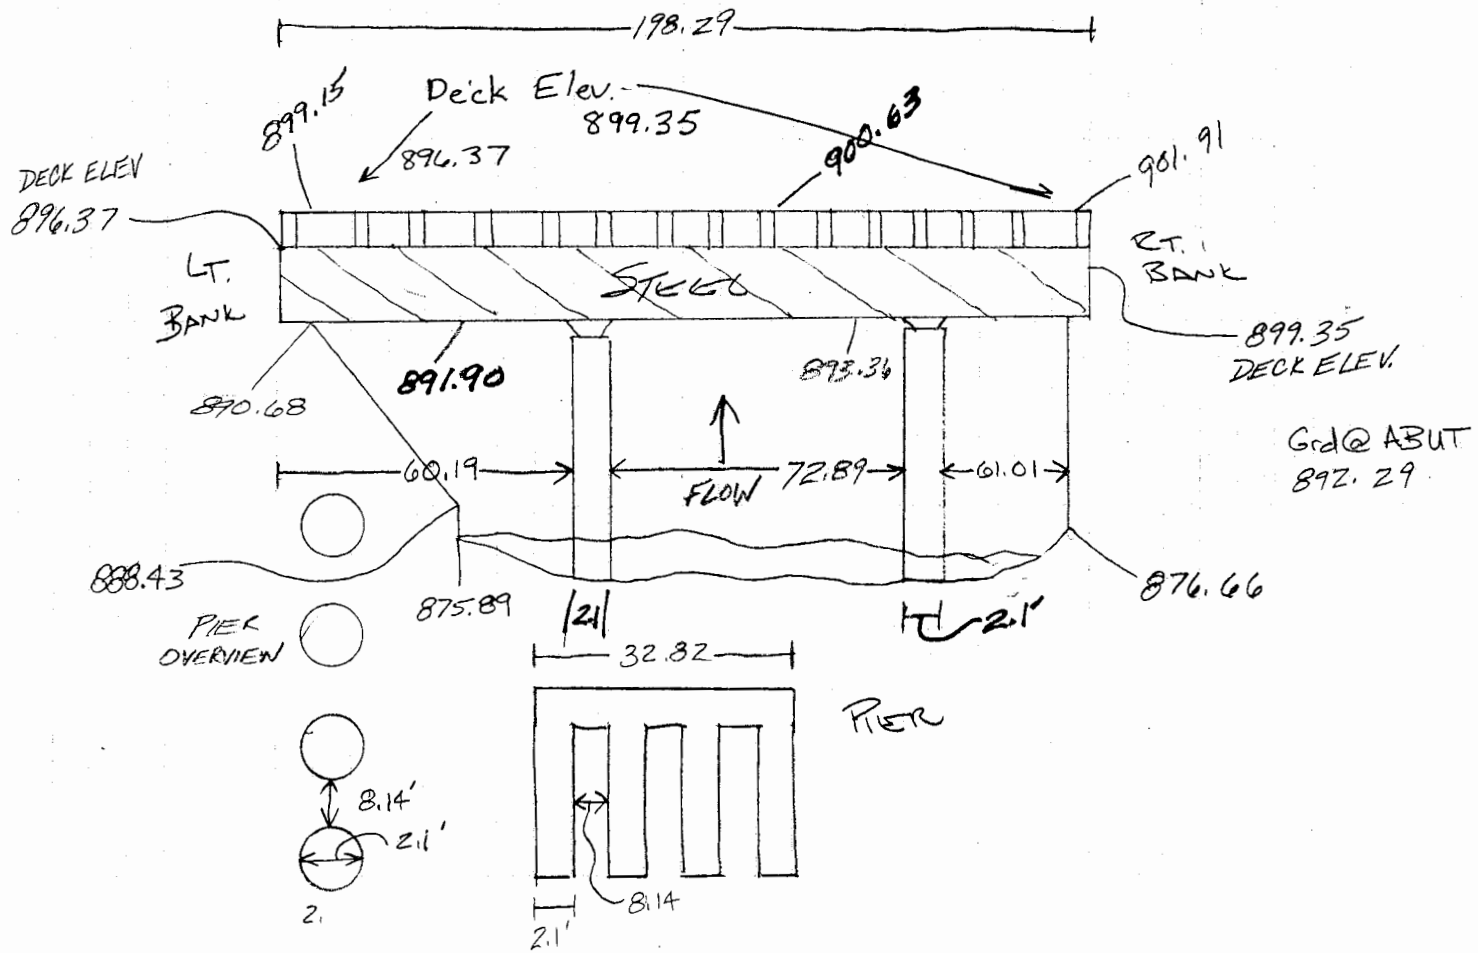
BRIDGE WIDTH = 37.50