RXR BRIDGE @ CELRP 16.00
BRIDGE SKEWED
BRIDGE WIDTH: 32.0'
OVERALL LENGTH = 516.90

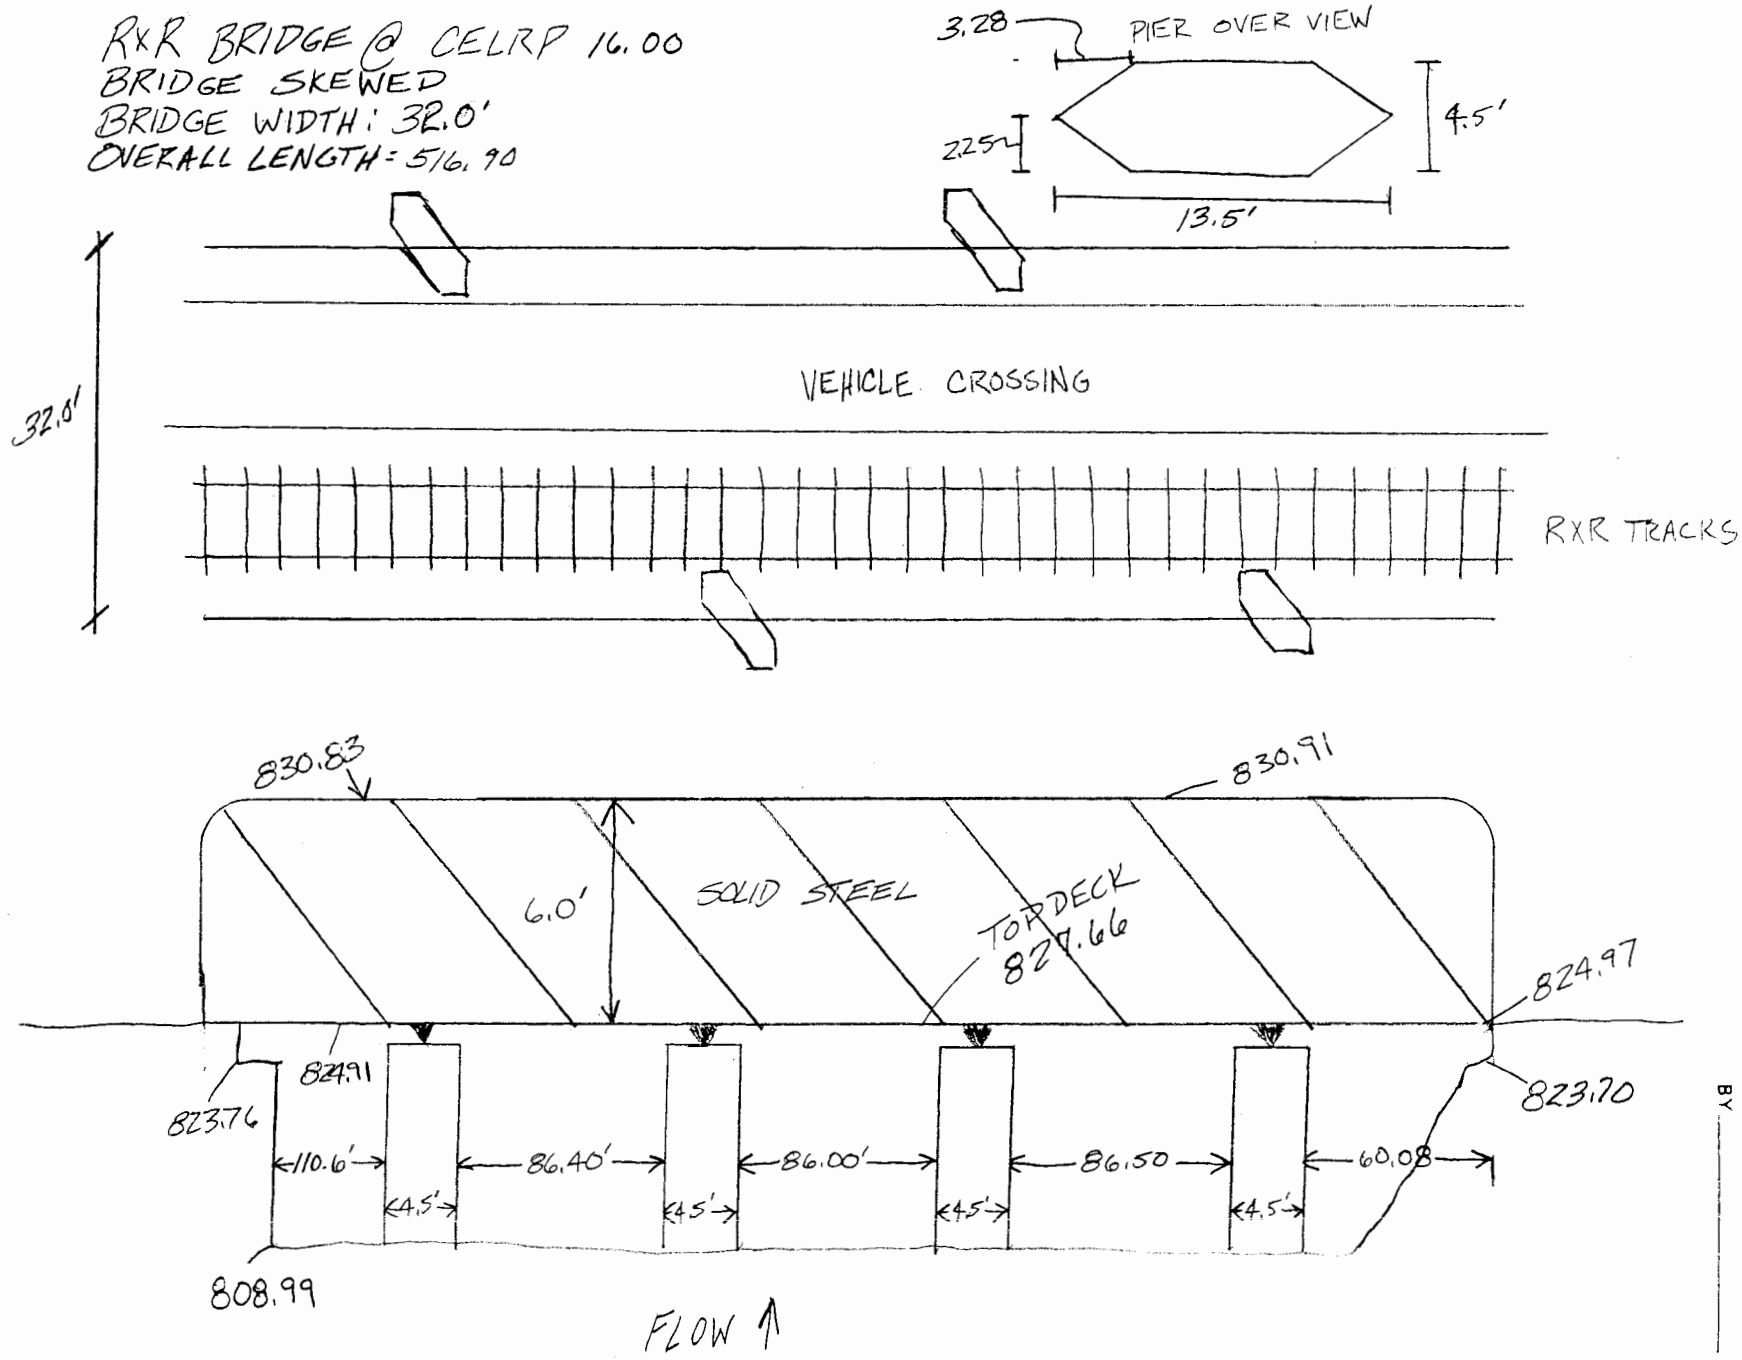

PROJECT
SUBJECT
SHEET ___ OF ___
DATE
JOB NO
BY