ABANDONED RR BRIDGE RM 16.8
BRIDGE SKEWED

BRIDGE WIDTH : 23.5'

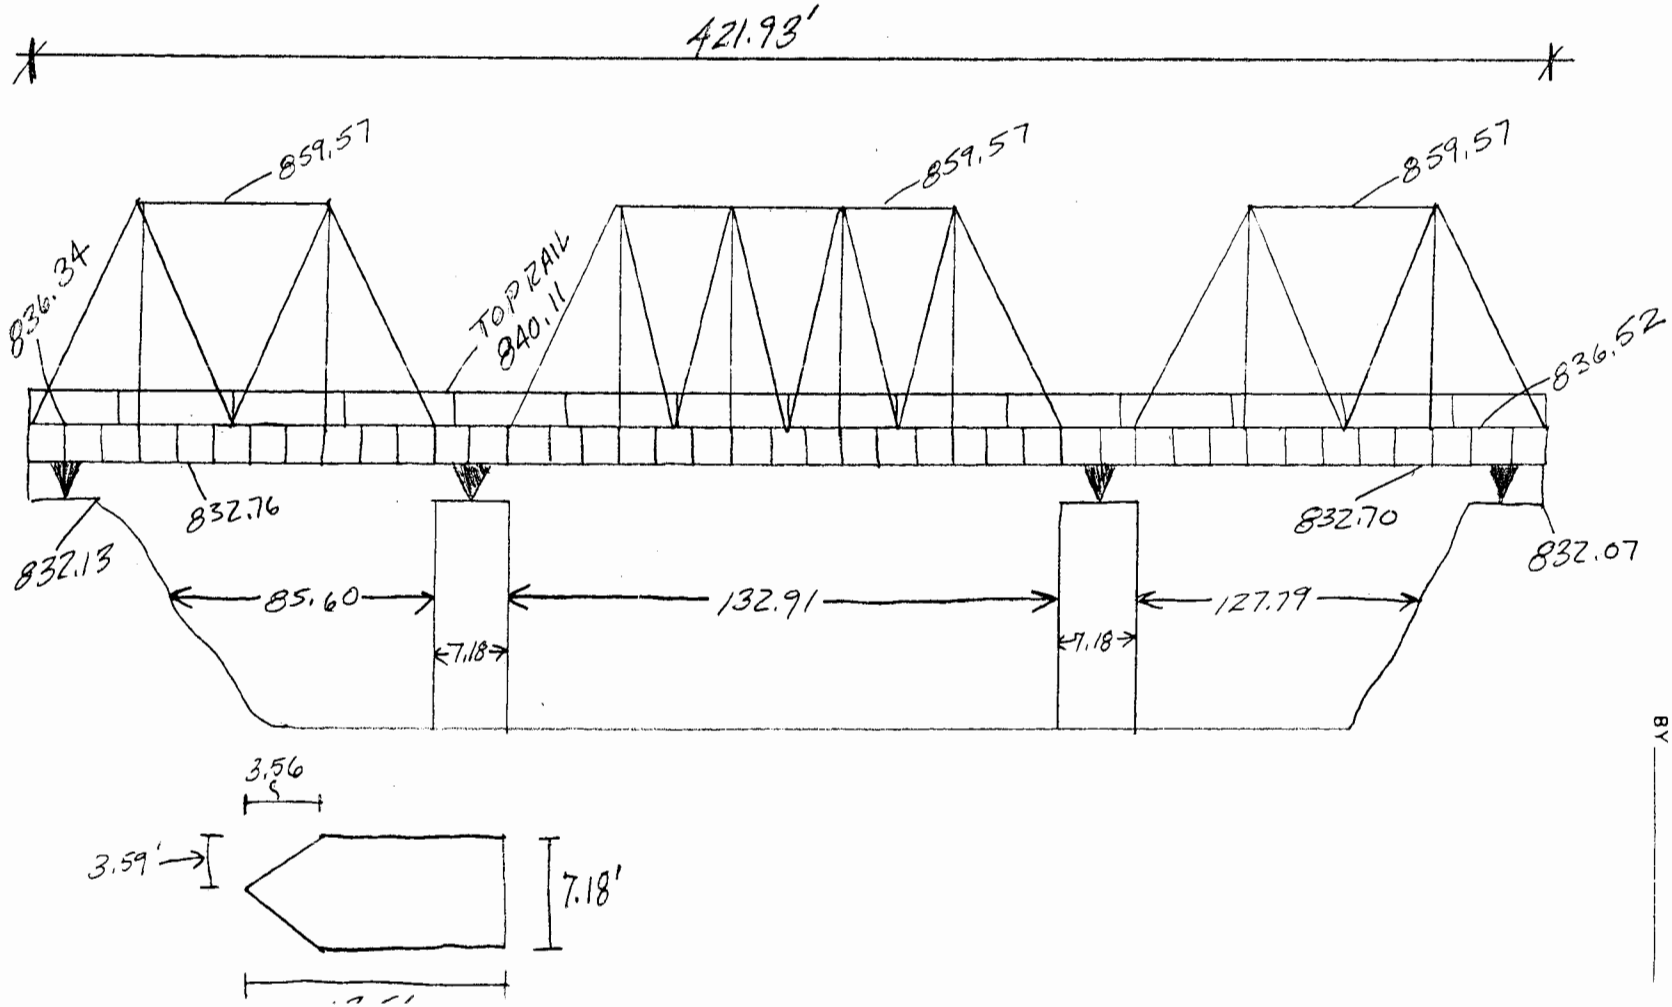

PROJECT

SHEET ___ OF ___

SUBJECT

DATE

JOB NO.

BY