CENTER ST. BRIDGE in HASELTON RM 18.4
(CP 02-09-14)

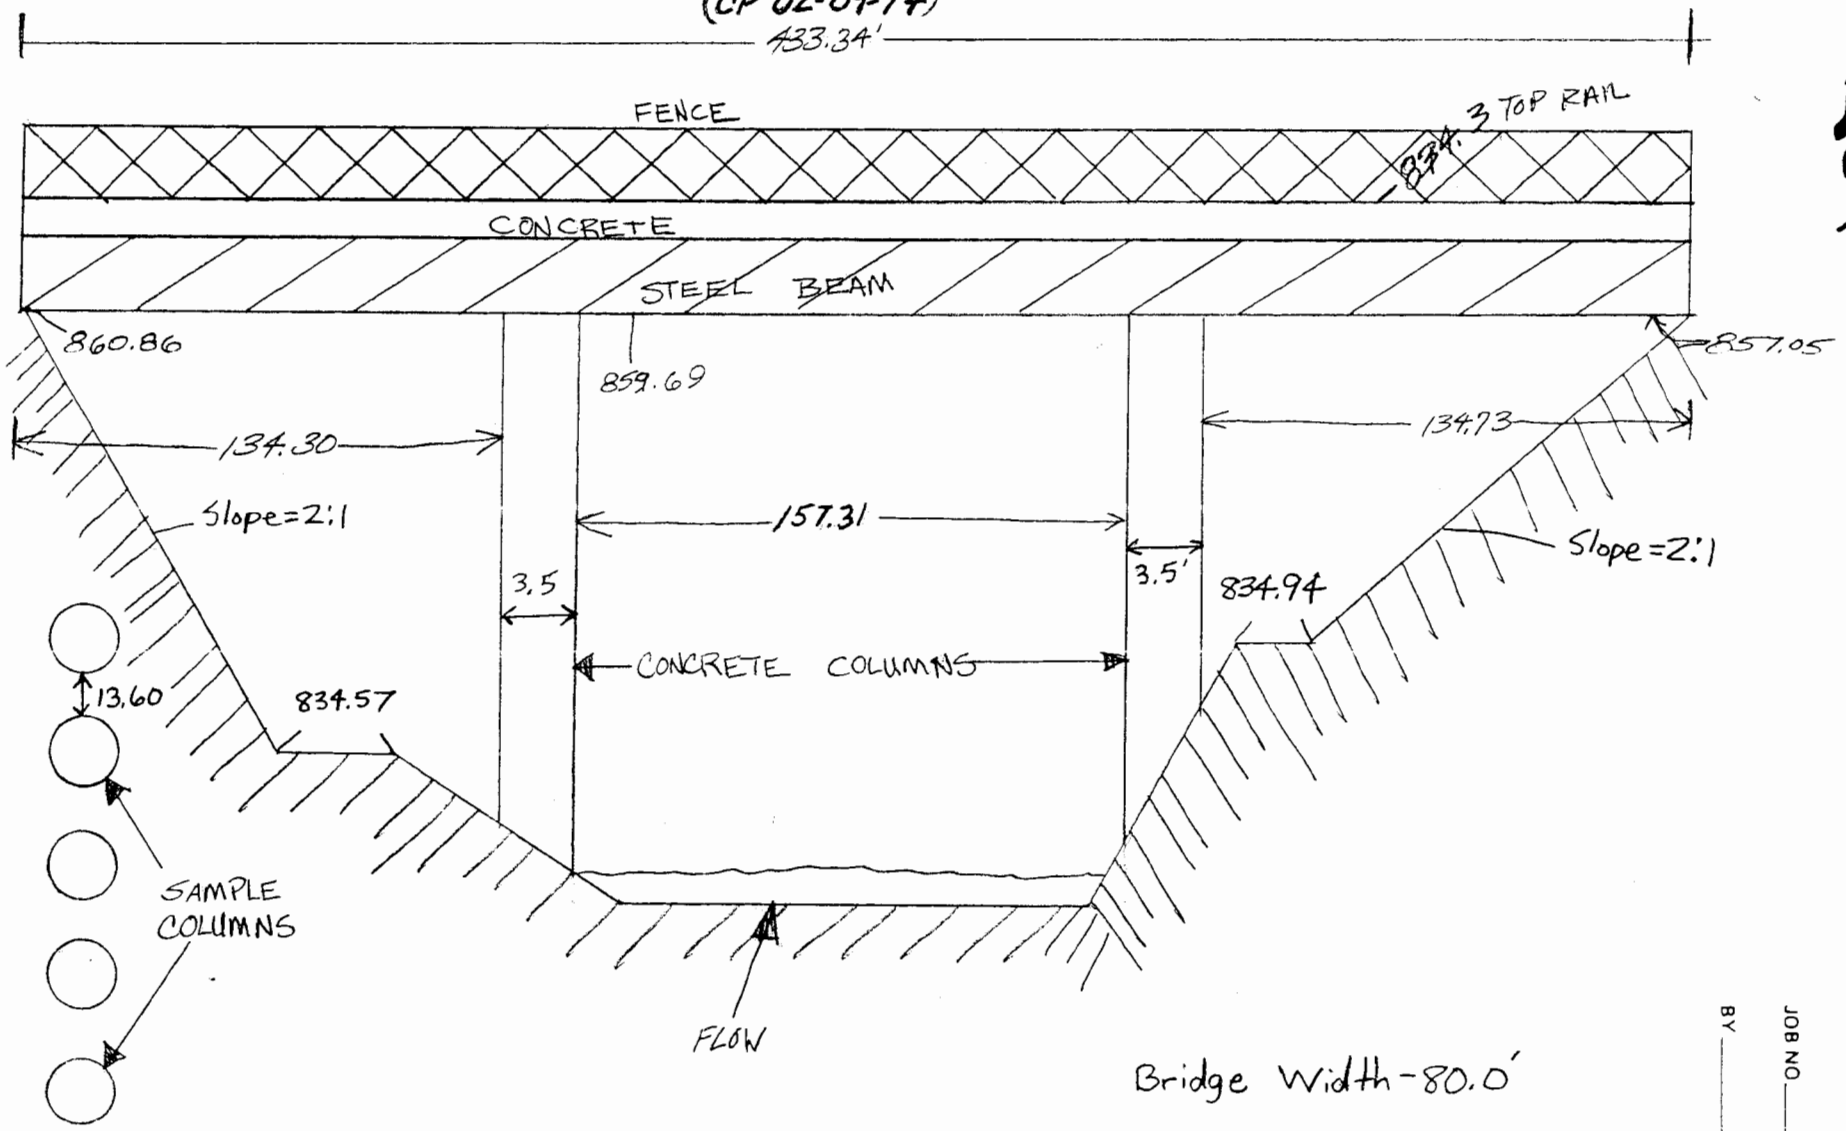

PROJECT
SUBJECT
SHEET ___ OF ___
DATE
JOB NO.
BY