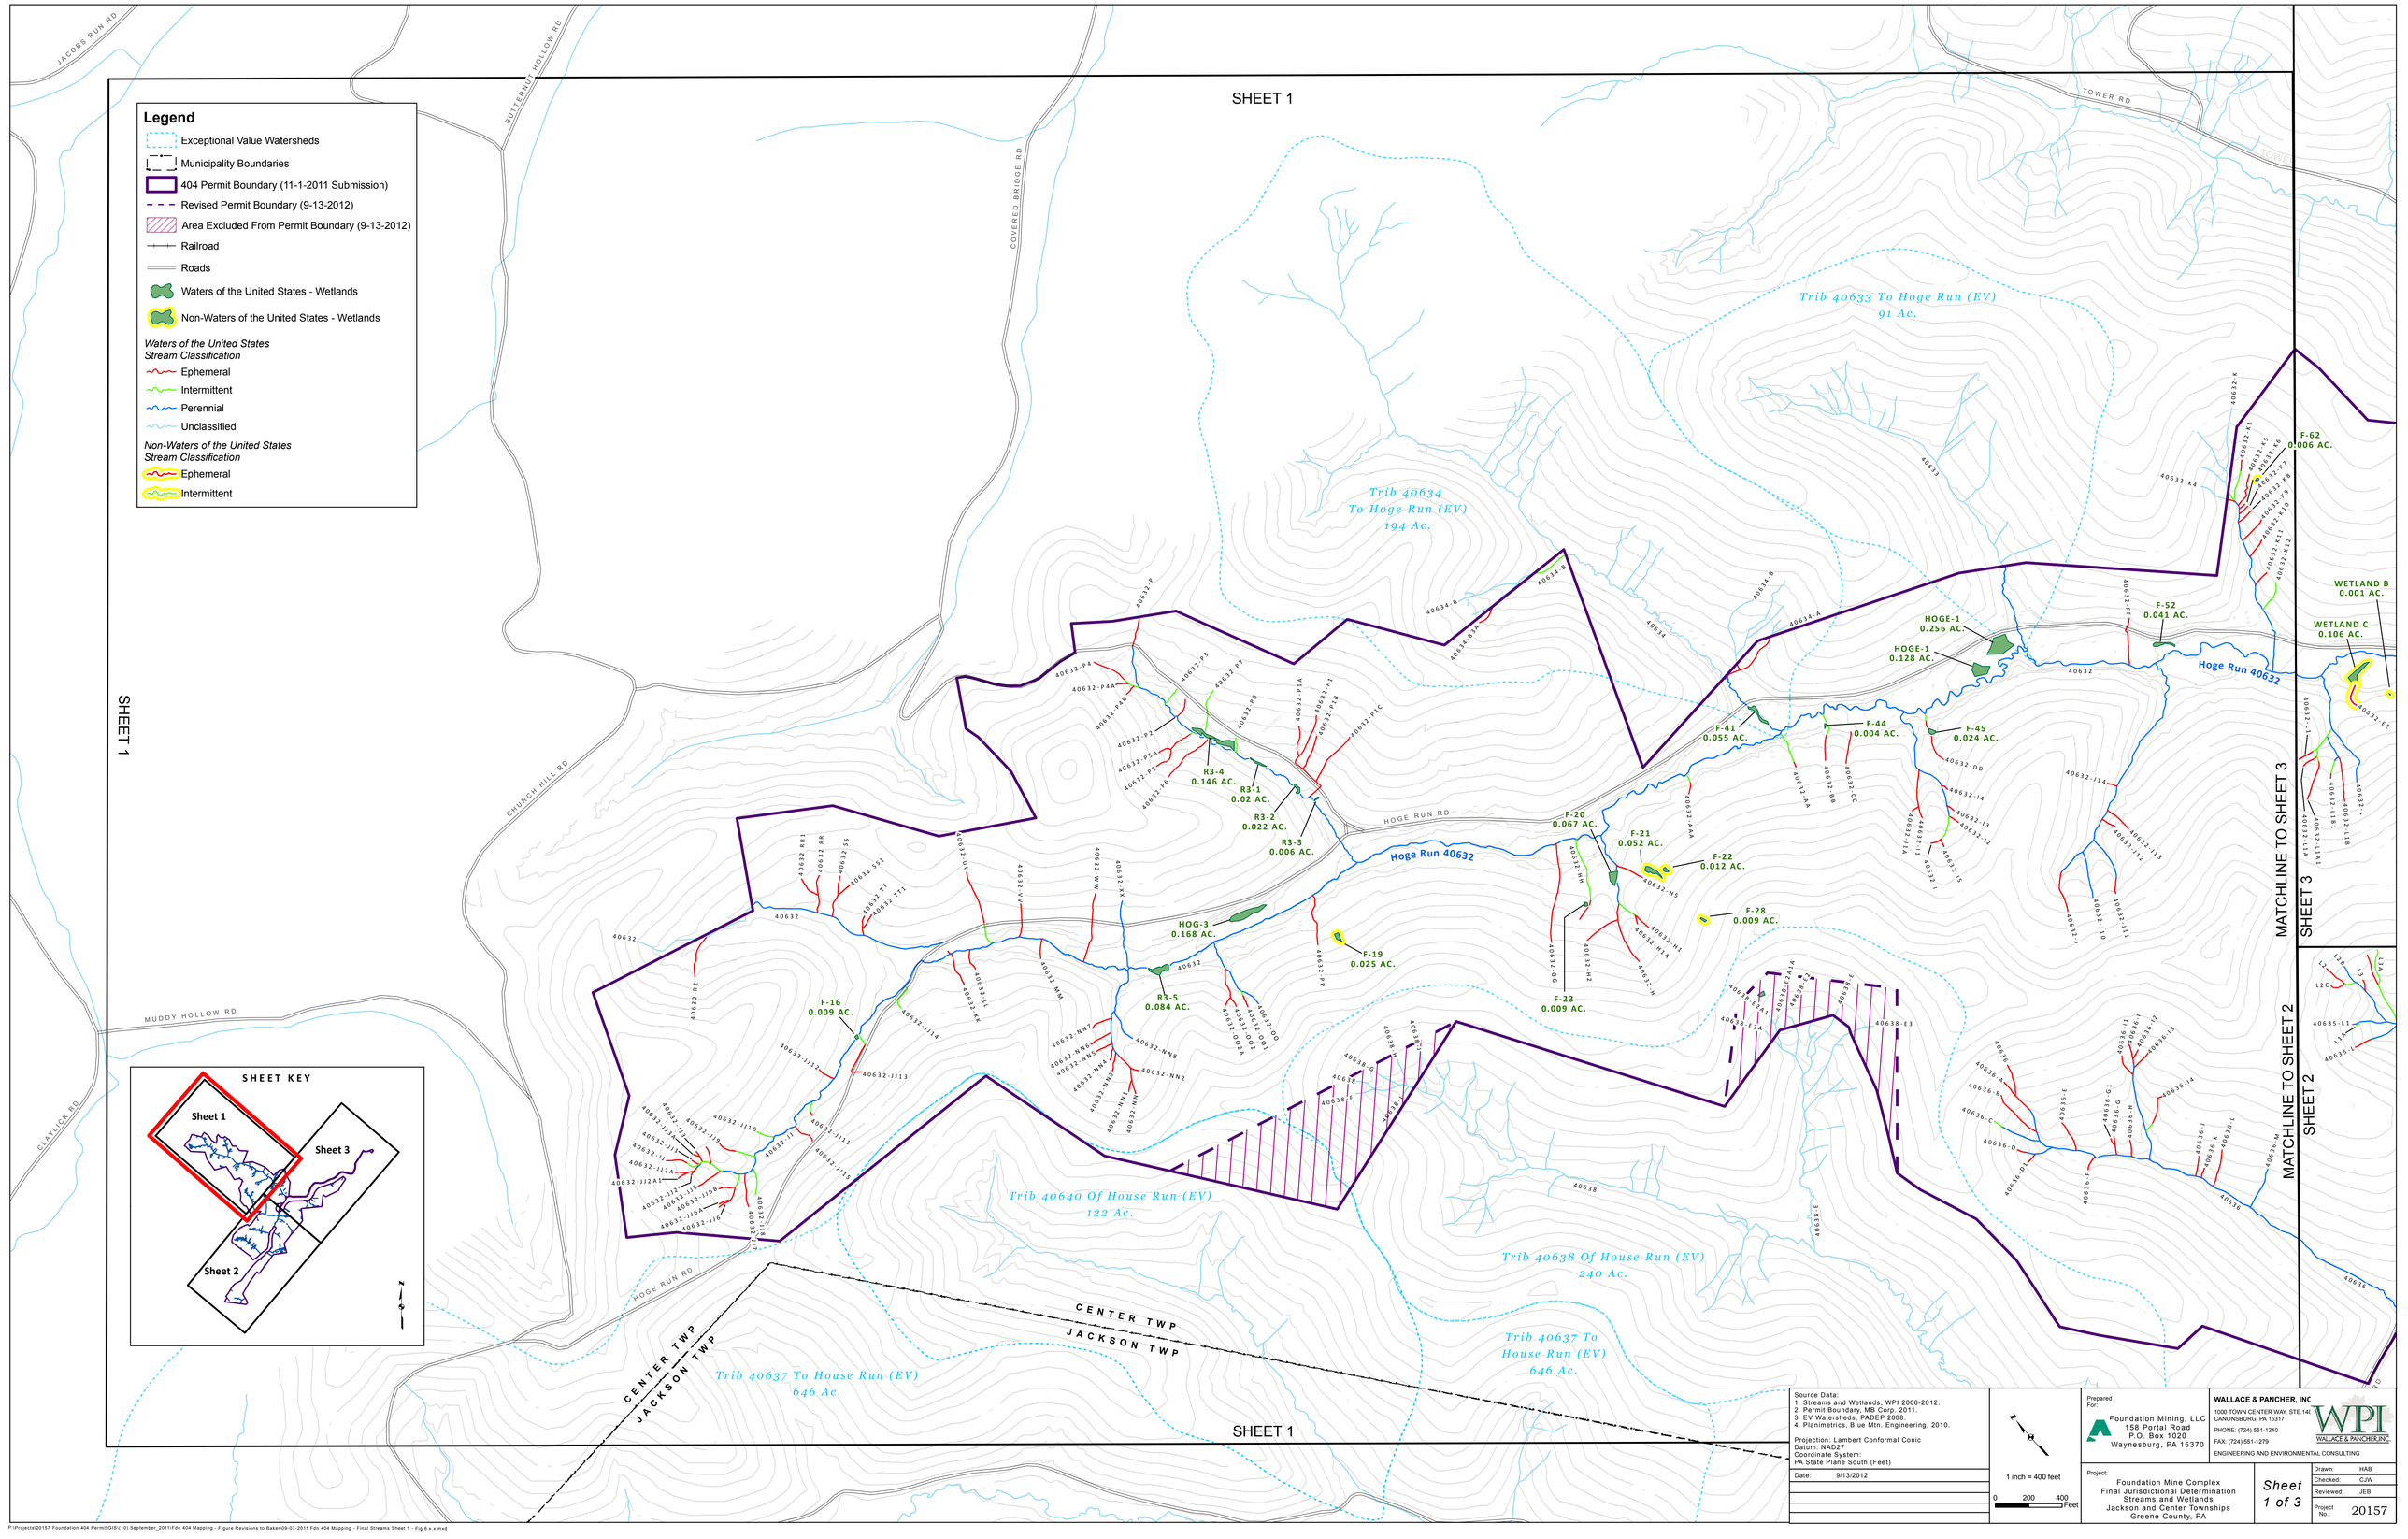

Source Data:
1. Streams and Wetlands, WPI 2006-2012.
2. Permit Boundary, MB Corp. 2011.
3. EV Watersheds, PADEP 2008.
4. Planimetrics, Blue Mtn. Engineering, 2010.

Projection: Lambert Conformal Conic
Datum: NAD27
Coordinate System:
PA State Plane South (Feet)

Date: 9/13/2012

1 inch = 400 feet
0 200 400 Feet

Prepared For:
Foundation Mining, LLC
158 Portal Road
P.O. Box 1020
Waynesburg, PA 15370

WALLACE & PANCHER, INC
1000 TOWN CENTER WAY, STE.140
CANONSBURG, PA 15317
PHONE: (724) 551-1240
FAX: (724) 551-1279
ENGINEERING AND ENVIRONMENTAL CONSULTING

Project:
Foundation Mine Complex
Final Jurisdictional Determination
Streams and Wetlands
Jackson and Center Townships
Greene County, PA

Sheet 1 of 3

Drawn:	HAB
Checked:	CJW
Reviewed:	JEB
Project No.:	20157

P:\Projects\20157 Foundation 404 Permit\GIS\(10) September_2011\Fdn 404 Mapping - Figure Revisions to Baker\09-07-2011 Fdn 404 Mapping - Final Streams Sheet 1 - Fig 6.x.x.mxd