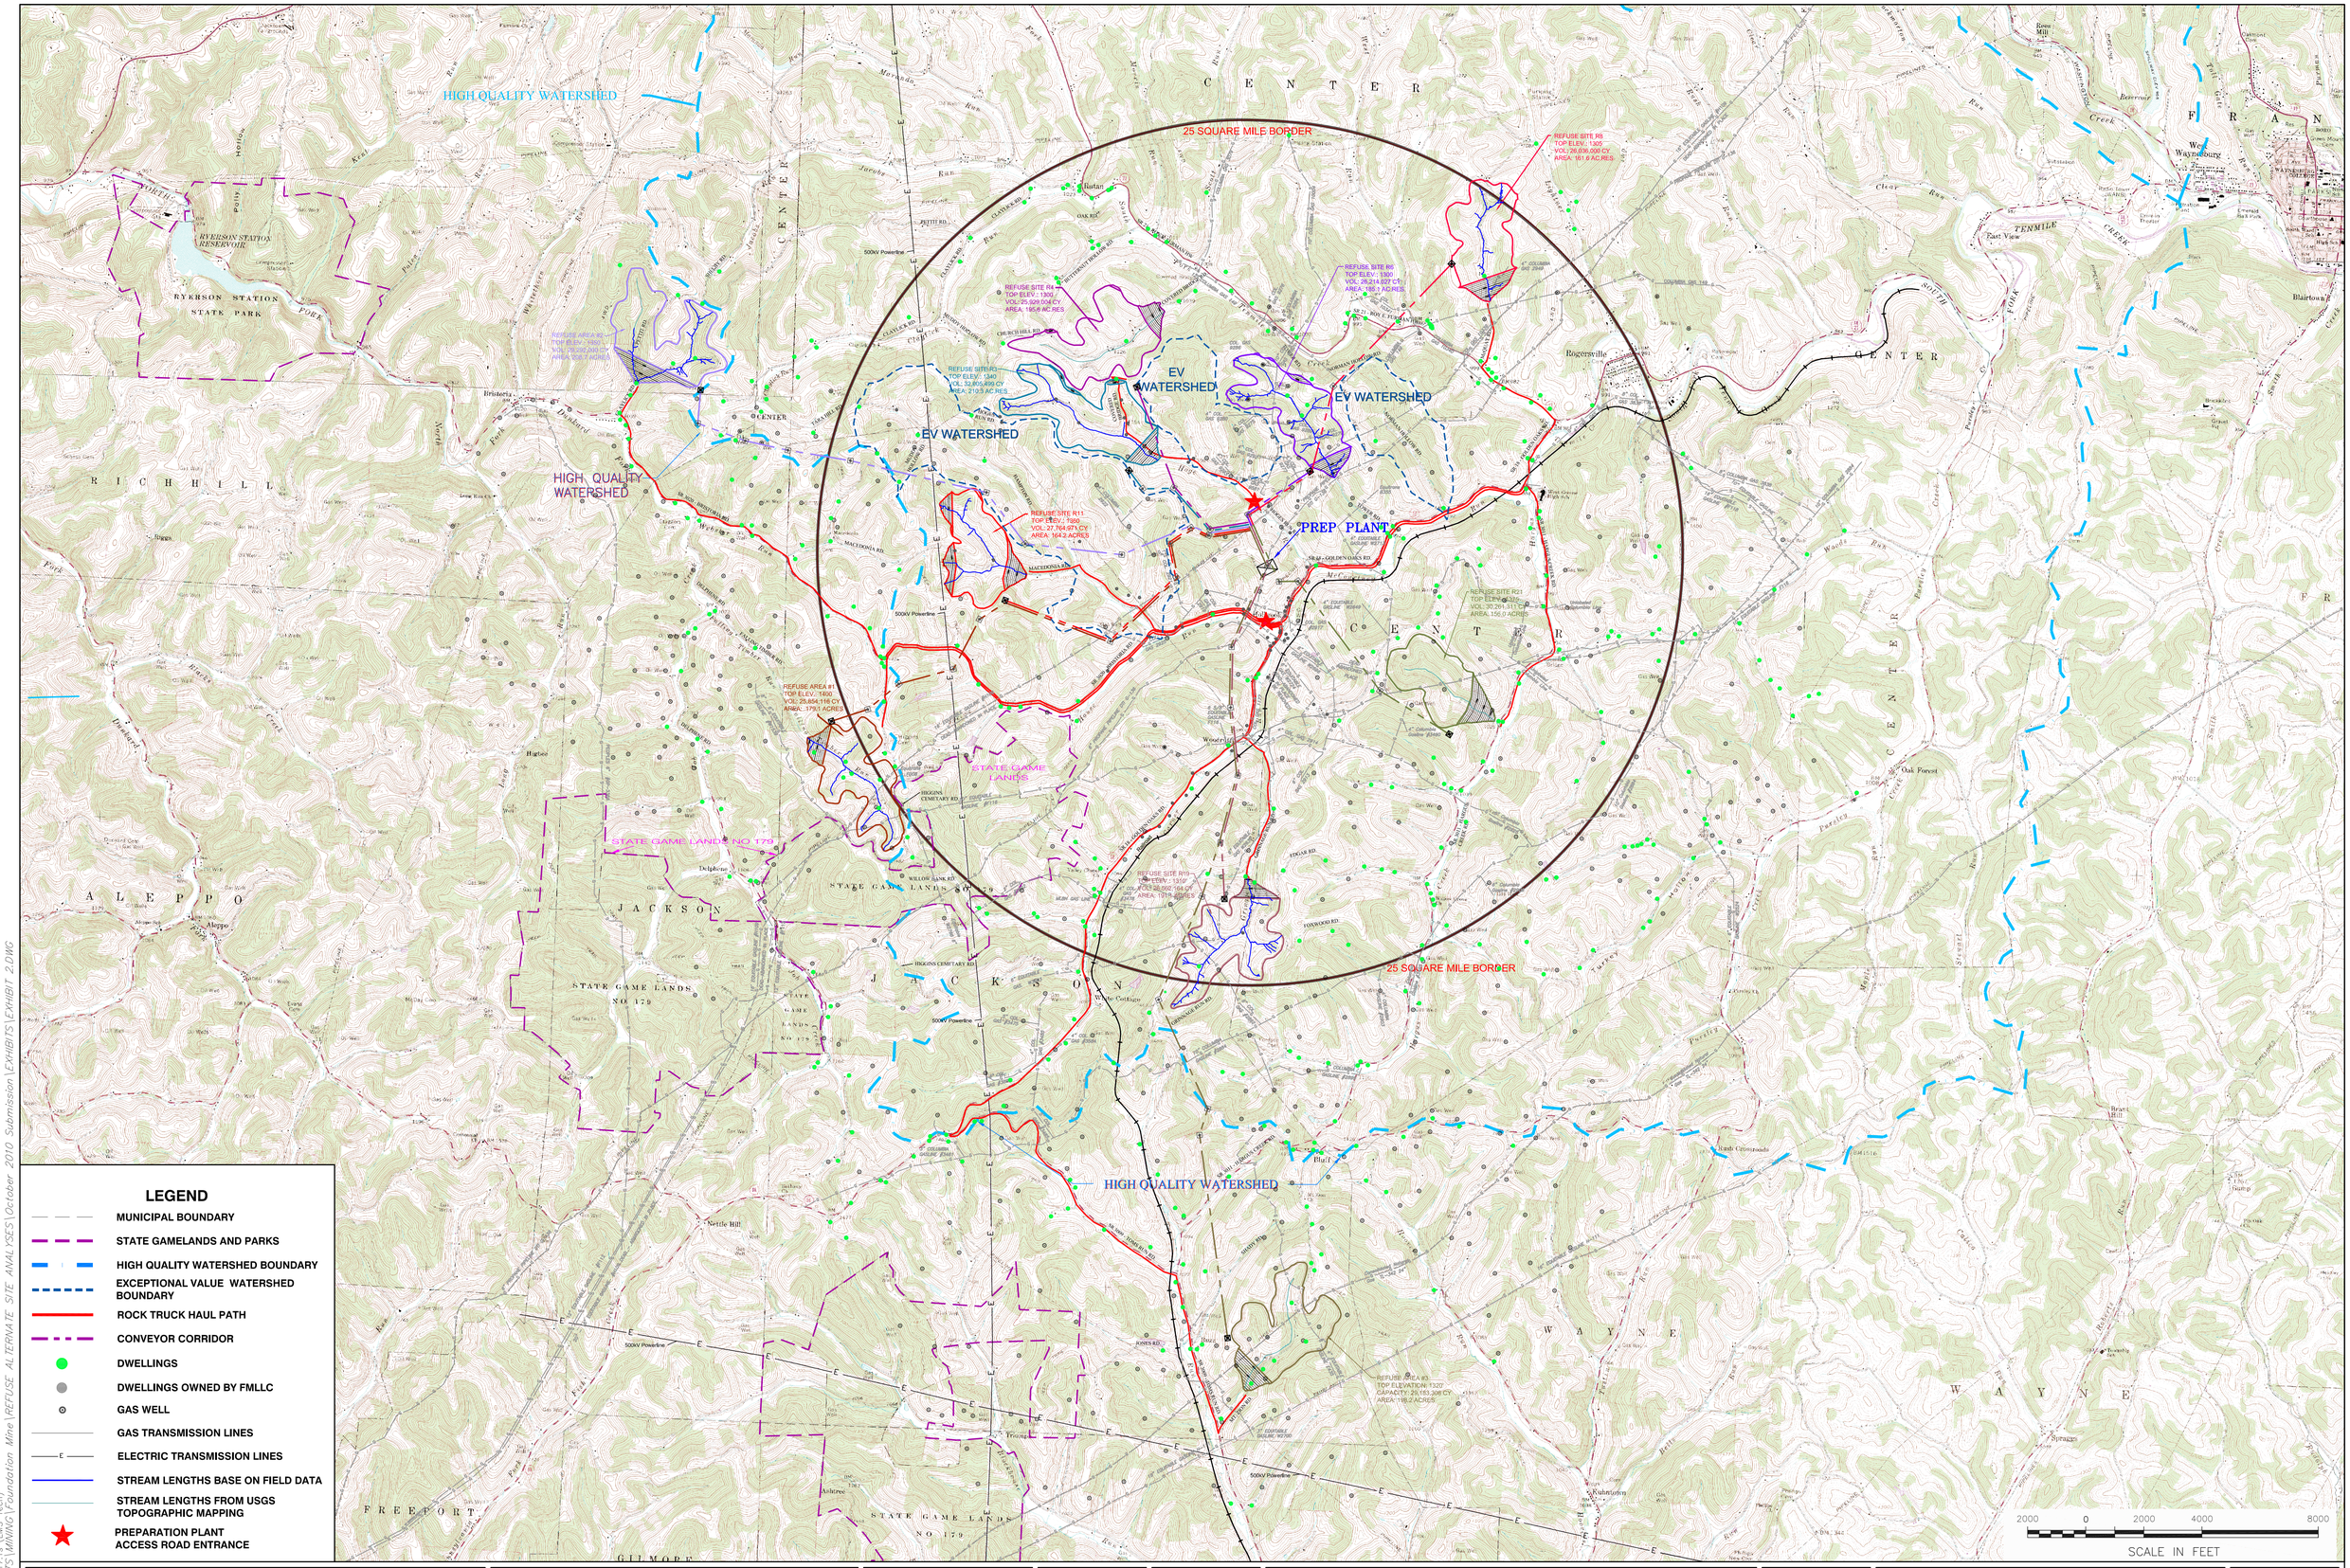

LEGEND

- MUNICIPAL BOUNDARY
- STATE GAMELANDS AND PARKS
- HIGH QUALITY WATERSHED BOUNDARY
- EXCEPTIONAL VALUE WATERSHED BOUNDARY
- ROCK TRUCK HAUL PATH
- CONVEYOR CORRIDOR
- DWELLINGS
- DWELLINGS OWNED BY FMLLC
- GAS WELL
- GAS TRANSMISSION LINES
- ELECTRIC TRANSMISSION LINES
- STREAM LENGTHS BASE ON FIELD DATA
- STREAM LENGTHS FROM USGS TOPOGRAPHIC MAPPING
- PREPARATION PLANT ACCESS ROAD ENTRANCE

REVISIONS

REVISION 1	08/13/2009
REVISION 2	03/07/2010
REVISION 3	10/27/2010

DESIGNED: CEM/BJR
DRAWN: CEM
CHECKED: MMS
REVIEWED: NKC
S.O.: 113672
CADD FILE: EXHIBIT 2

COAL REFUSE DISPOSAL AREA
SITE SELECTION STUDY
ALTERNATIVES ANALYSIS

MICHAEL BAKER JR., INC.
CONSULTING ENGINEERS — BEAVER, PENNSYLVANIA

Baker

FOUNDATION MINING, LLC
DISPOSAL SITE
SECOND ASSESSMENT MAP
EXHIBIT 2

SCALE: 1" = 2000'
DATE: FEBRUARY 2010

SHEET NO. 1 OF 1

Oct. 27, 2010 Acad\ver:17.1s (LMS Tech)
Drawing: R:\PROJECTS\MINING\Foundation Mine\REFUSE ALTERNATE SITE ANALYSES\October 2010 Submission\EXHIBITS\EXHIBIT 2.DWG