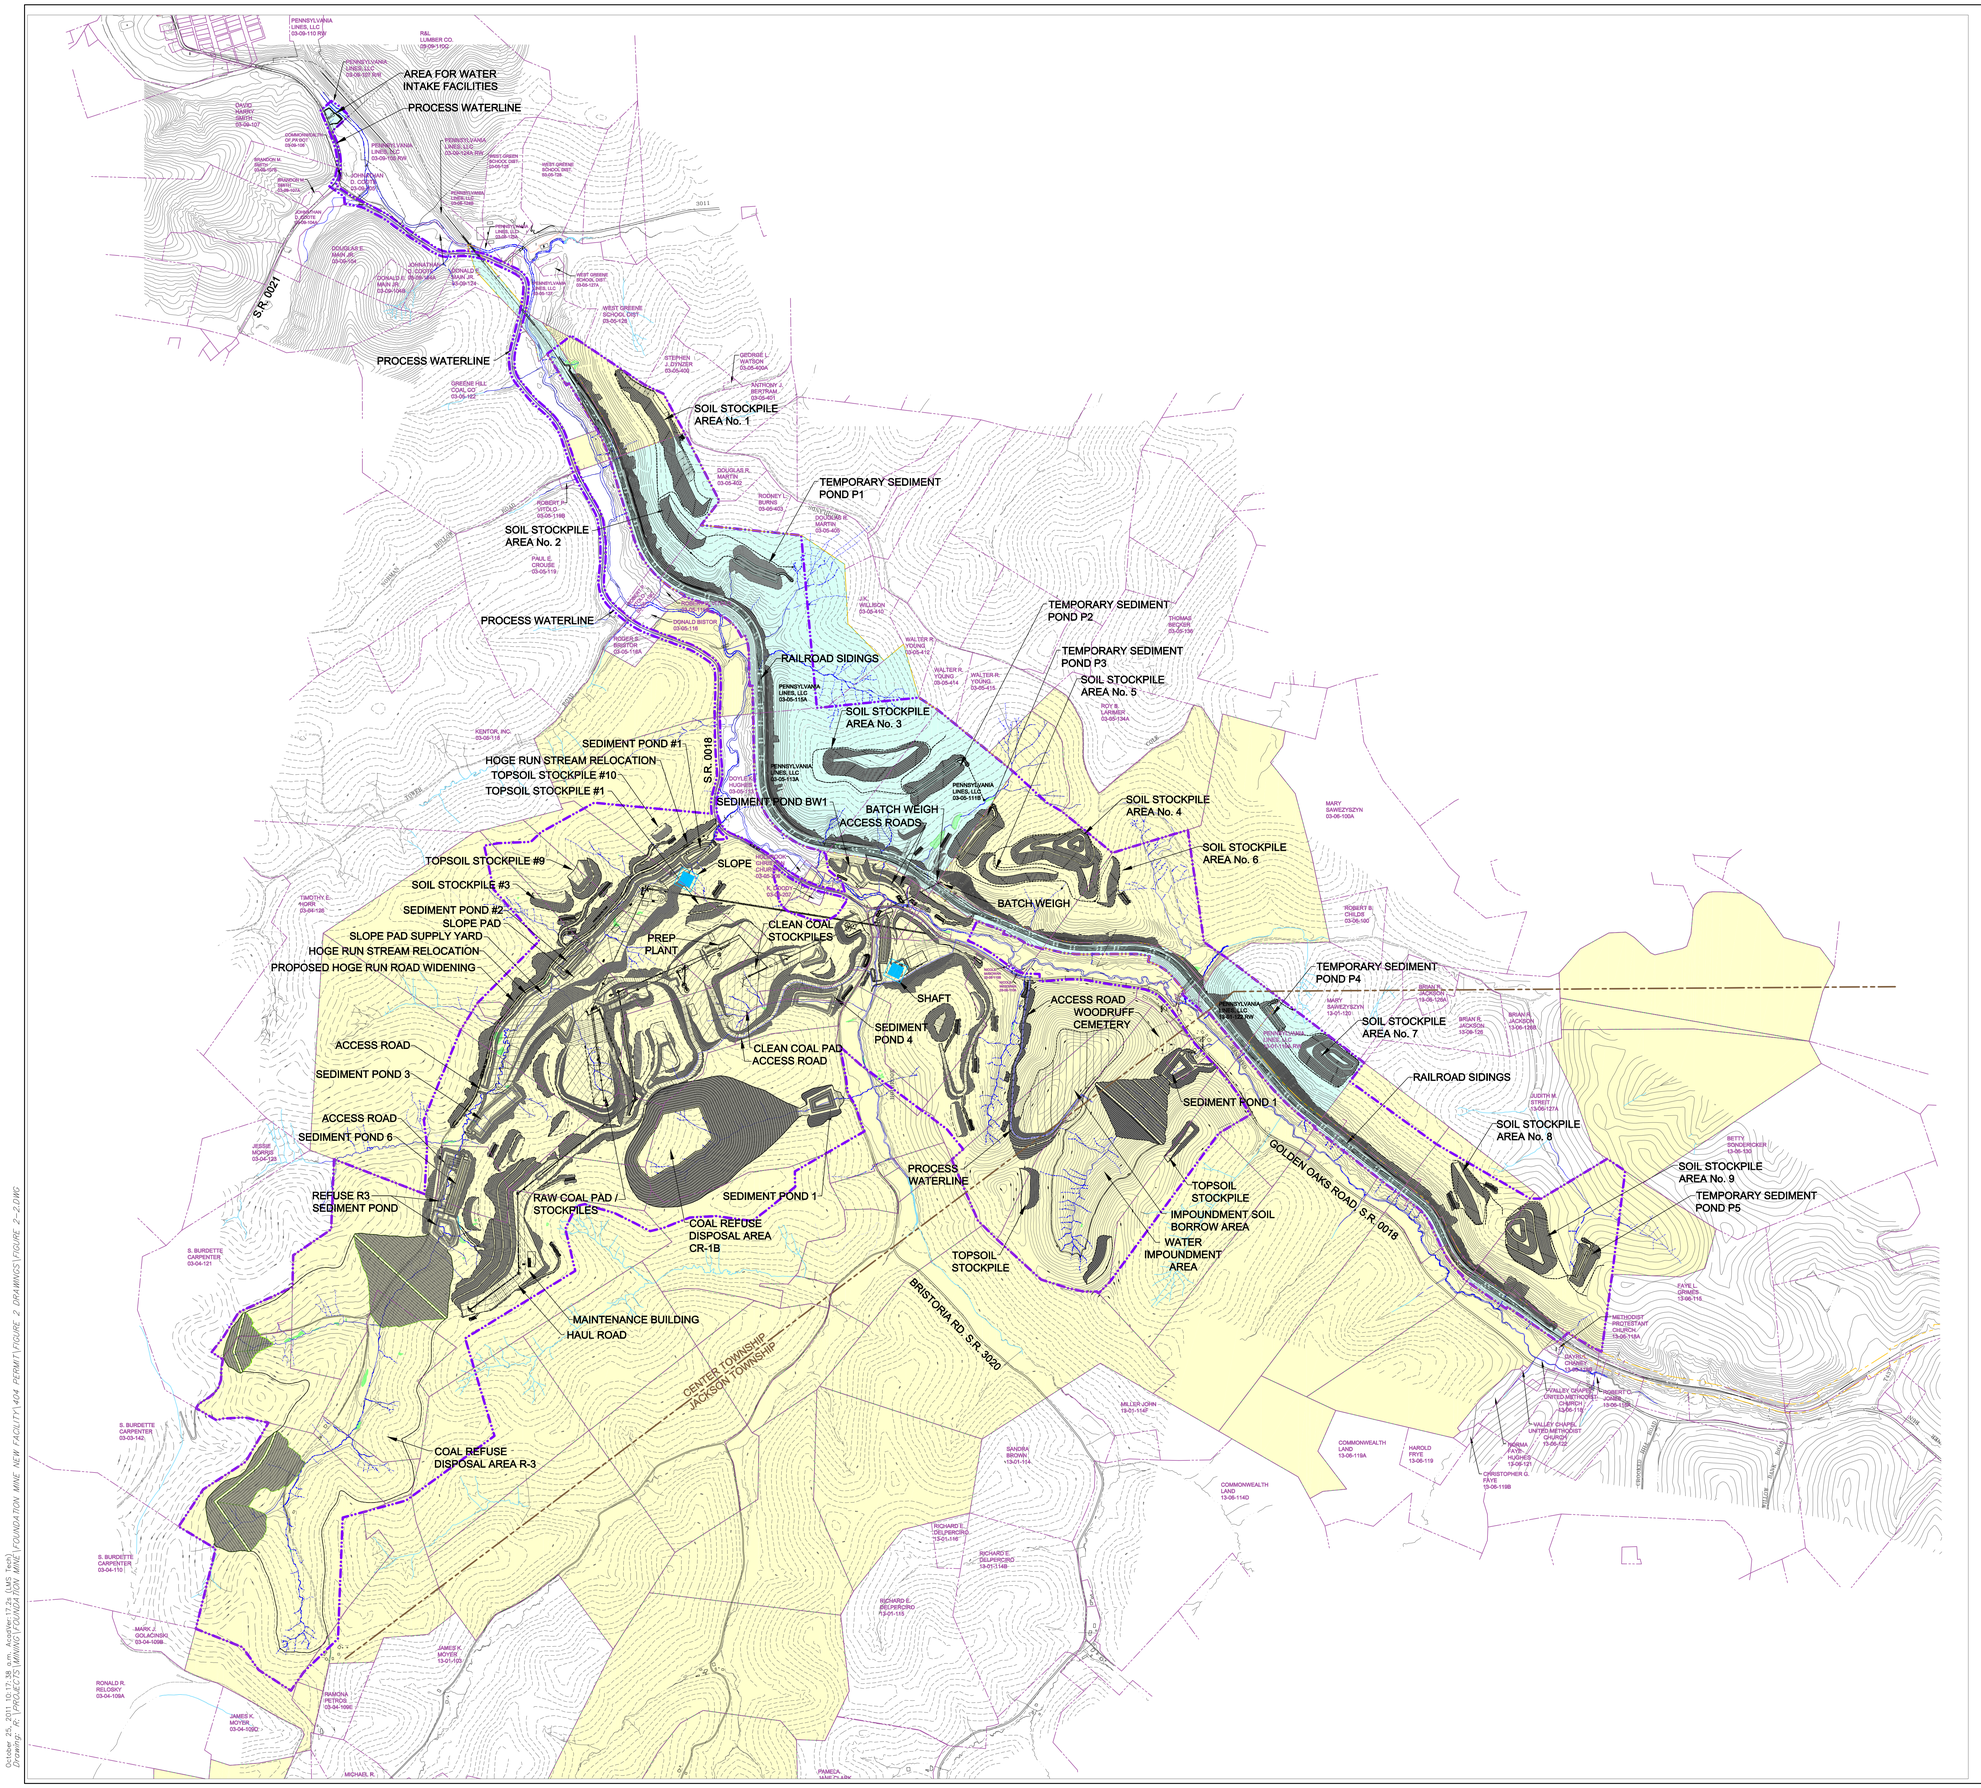

LEGEND

- PROPOSED PROJECT AREA BOUNDARY
- EXISTING PROPERTY LINE
- TOWNSHIP DIVISION LINE
- EXISTING STREAM – NOT CLASSIFIED
- INVENTORIED STREAM – EPHEMERAL
- INVENTORIED STREAM – INTERMITTENT
- INVENTORIED STREAM – PERENNIAL
- EXISTING WETLANDS
- PROPERTY OWNED BY FOUNDATION MINING, LLC
- PROPERTY LEASED FROM PENNSYLVANIA LINES, LLC TO FACILITATE THE FOUNDATION MINE RAIL SPUR CONSTRUCTION AND OPTERATION

800 0 800
SCALE IN FEET

PREPARED BY:

Baker
Michael Baker Jr., Inc.
A Unit of Michael Baker Corporation
4301 Dutch Ridge Rd.
Beaver, Pennsylvania 15009

JUNE, 2010

DRAWN

REVISED

APPROVED

FOUNDATION MINING, LLC

FIGURE 2-2
PROJECT OVERVIEW PLAN

FOUNDATION MINE - SURFACE FACILITY

GREENE COUNTY, PENNSYLVANIA

ADDRESS: 158 PORTAL ROAD, P.O. BOX 1020, WAYNESBURG, 15370

SCALE : 1" = 800'

ft DATUM: NAD 27 PA-SOUTH

DRAWING NO: FIGURE 2-2

October 25, 2011-10:17:38 a.m. Acadver 17.1s (LMS Tech)
Drawing= N:\PROJECTS\WINGS\FOUNDATION MINE\FOUNDATION MINE NEW FACILITY\404 PERMIT\FIGURE 2 DRAWINGS\FIGURE 2-2.DWG