TWIN I-80 BRIDGES @ CELRP 26.25 (CP 02-09-32, RTK DC69, 69A)

DOWNSTREAM BRIDGE ABOVE 500 YEAR FLOOD PLAIN
BRIDGE WIDTH: 69.6

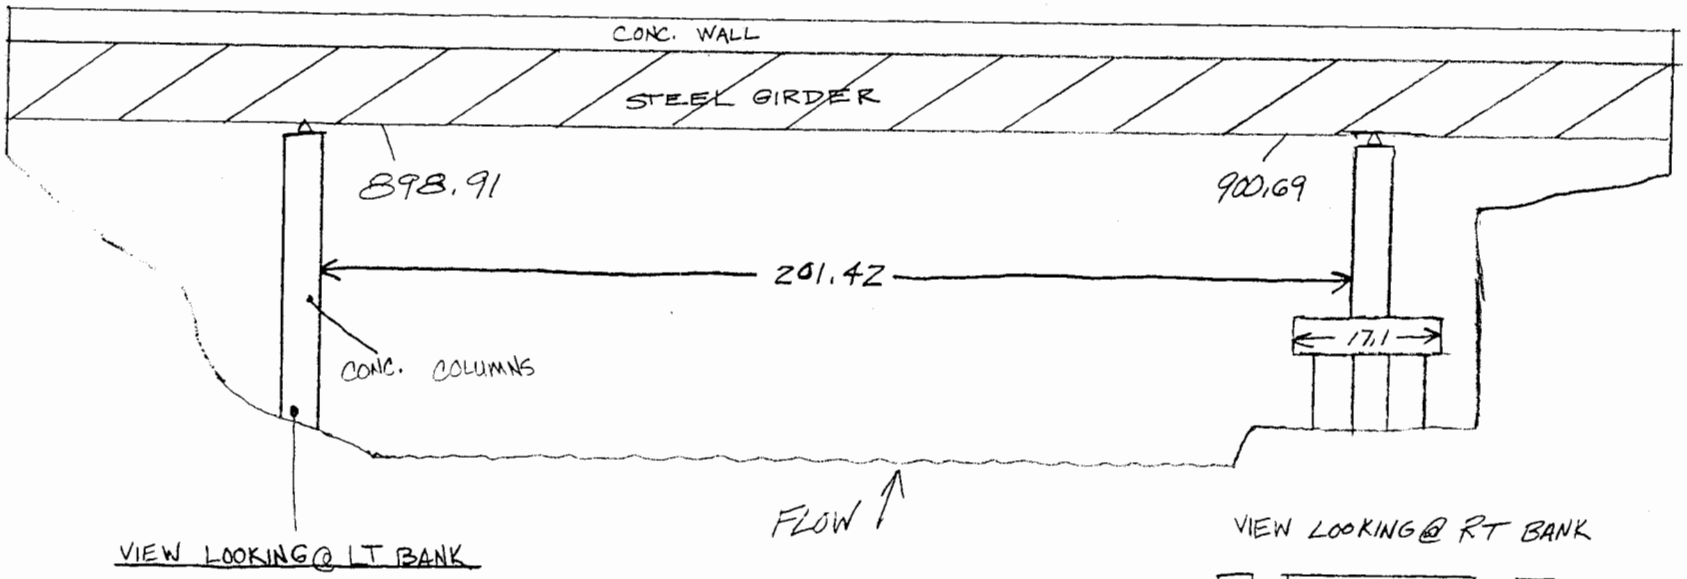

VIEW LOOKING @ LT BANK

VIEW LOOKING @ RT BANK

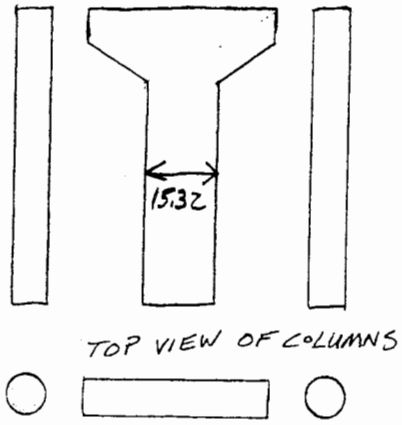

TOP VIEW OF COLUMNS

I-80 BRIDGES @ CELRP 26.50
(CP 02-09-32)
DOWNSTREAM BRIDGE

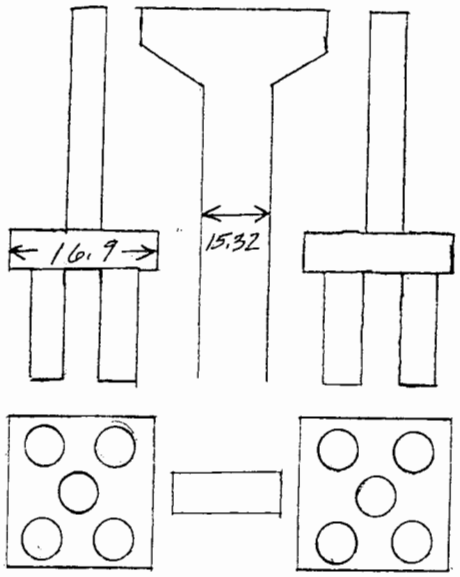

PROJECT ____ SHEET ____ OF ____
SUBJECT ____ DATE ____
JOB NO. ____
BY ____