PROJECT _____ SHEET ____ OF ____

SUBJECT _____ DATE _____

JOB NO _____

BY _____

RXR Bridge @ CELRP 33.25

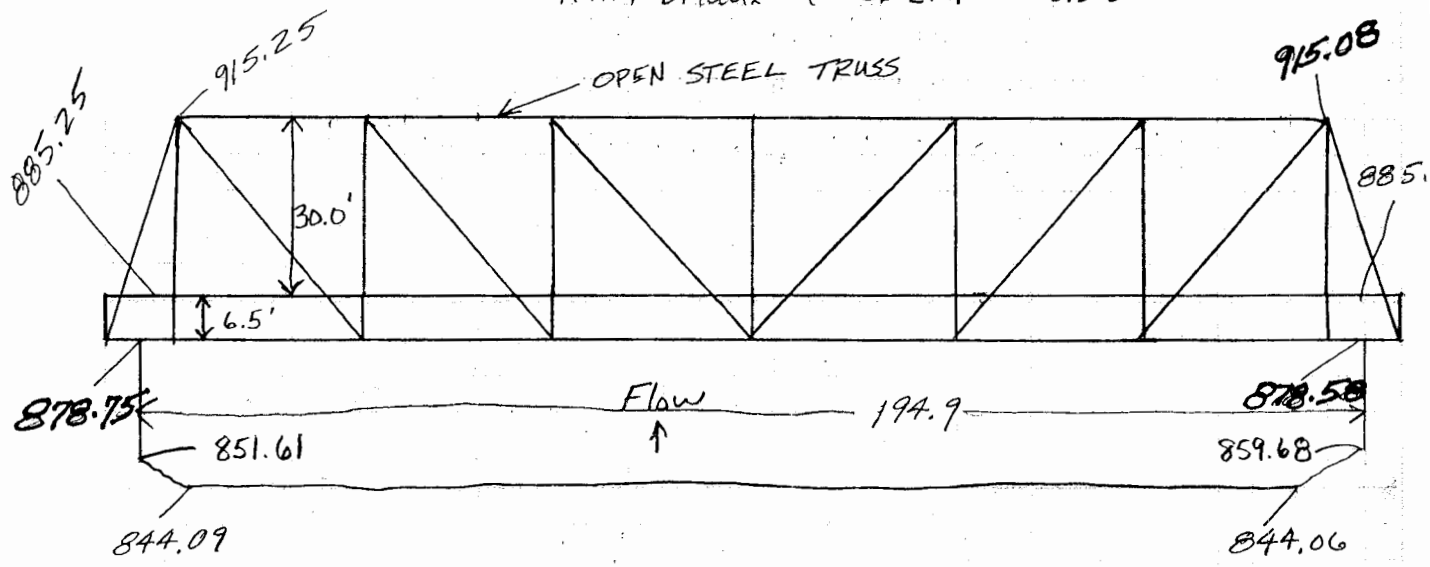

Bridge width = 34.0'