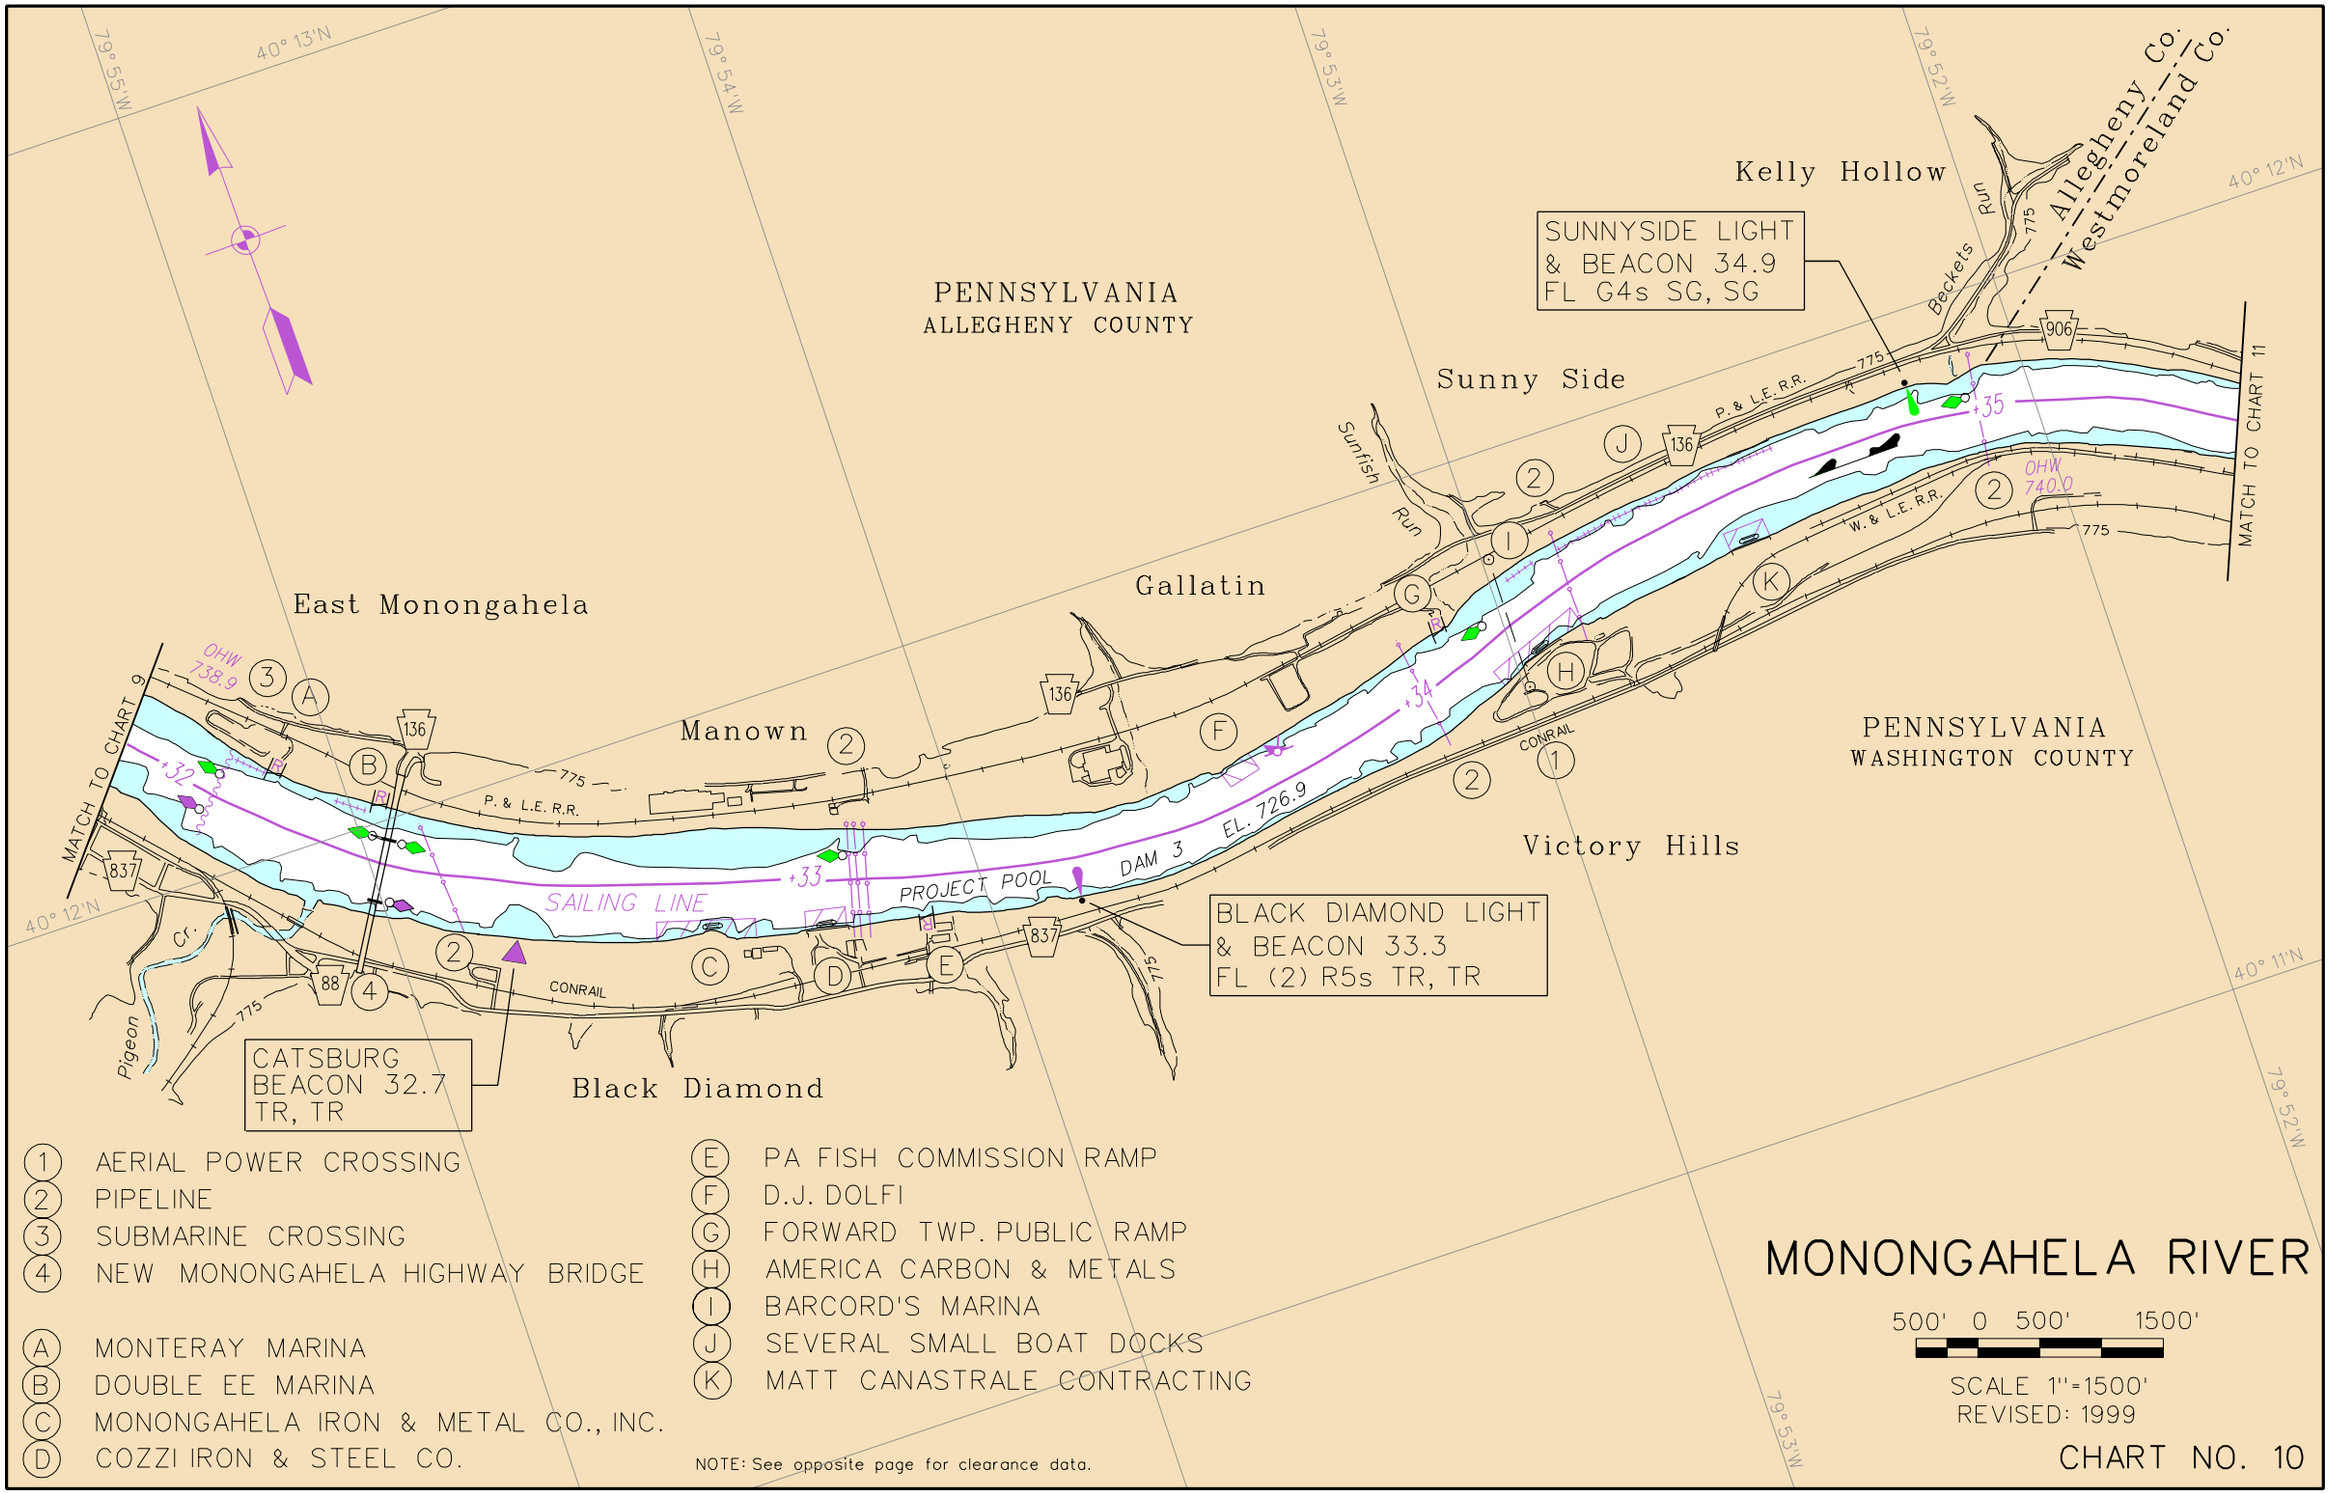

1. AERIAL POWER CROSSING
2. PIPELINE
3. SUBMARINE CROSSING
4. NEW MONONGAHELA HIGHWAY BRIDGE

A. MONTERAY MARINA
B. DOUBLE EE MARINA
C. MONONGAHELA IRON & METAL CO., INC.
D. COZZI IRON & STEEL CO.
E. PA FISH COMMISSION RAMP
F. D.J. DOLFI
G. FORWARD TWP. PUBLIC RAMP
H. AMERICA CARBON & METALS
I. BARCORD'S MARINA
J. SEVERAL SMALL BOAT DOCKS
K. MATT CANASTRALE CONTRACTING

NOTE: See opposite page for clearance data.

MONONGAHELA RIVER

500' 0 500' 1500'

SCALE 1"=1500'
REVISED: 1999

CHART NO. 10